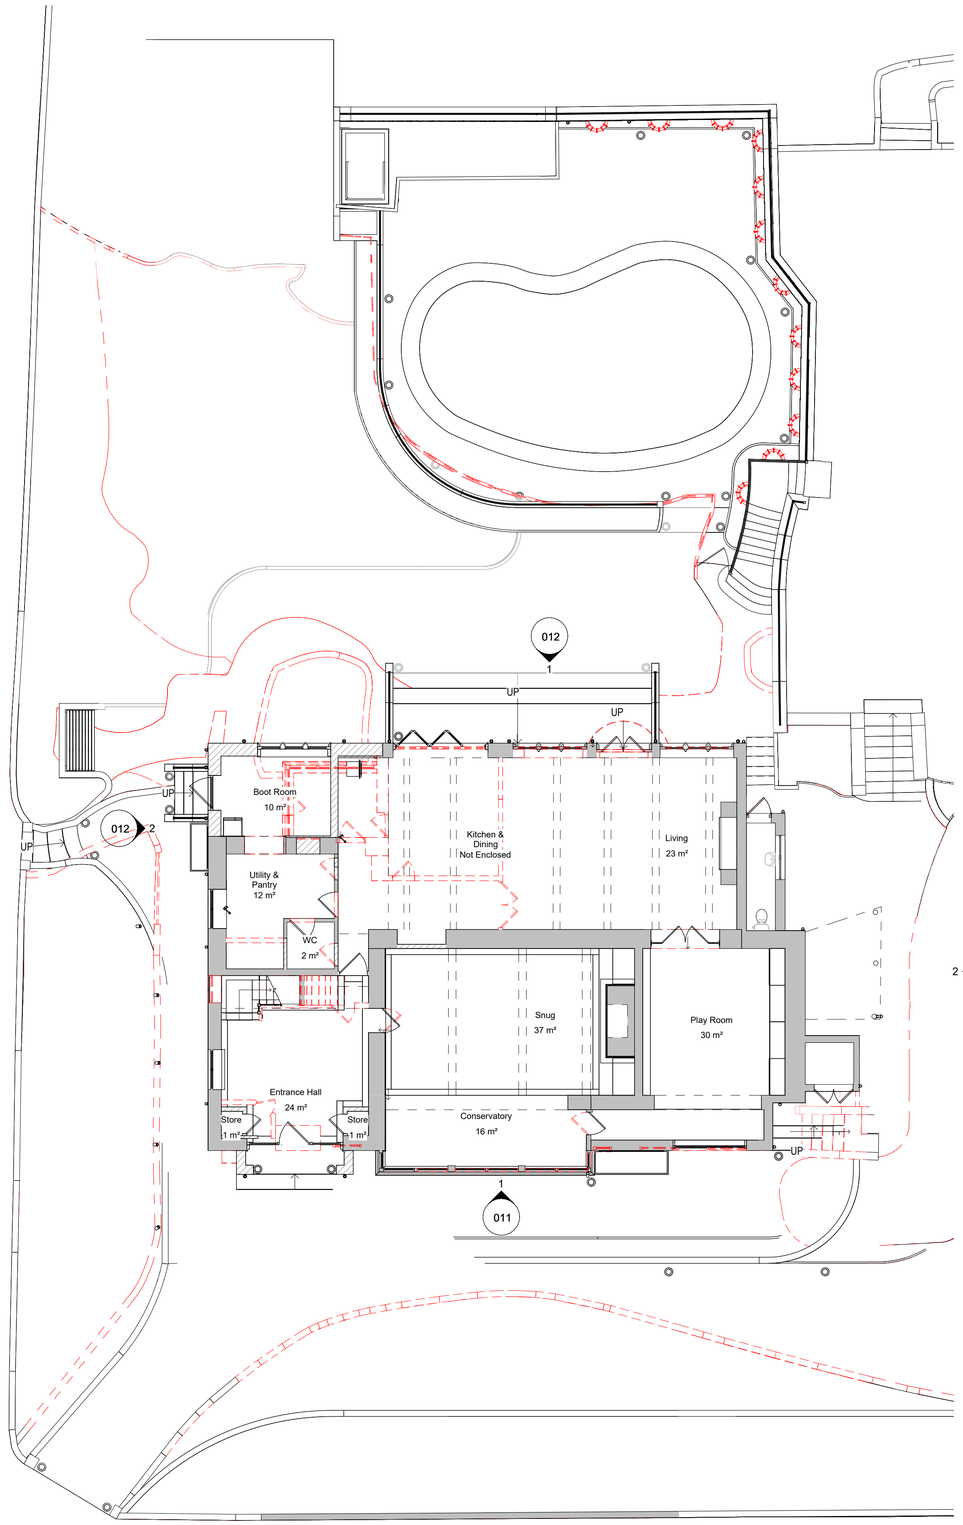

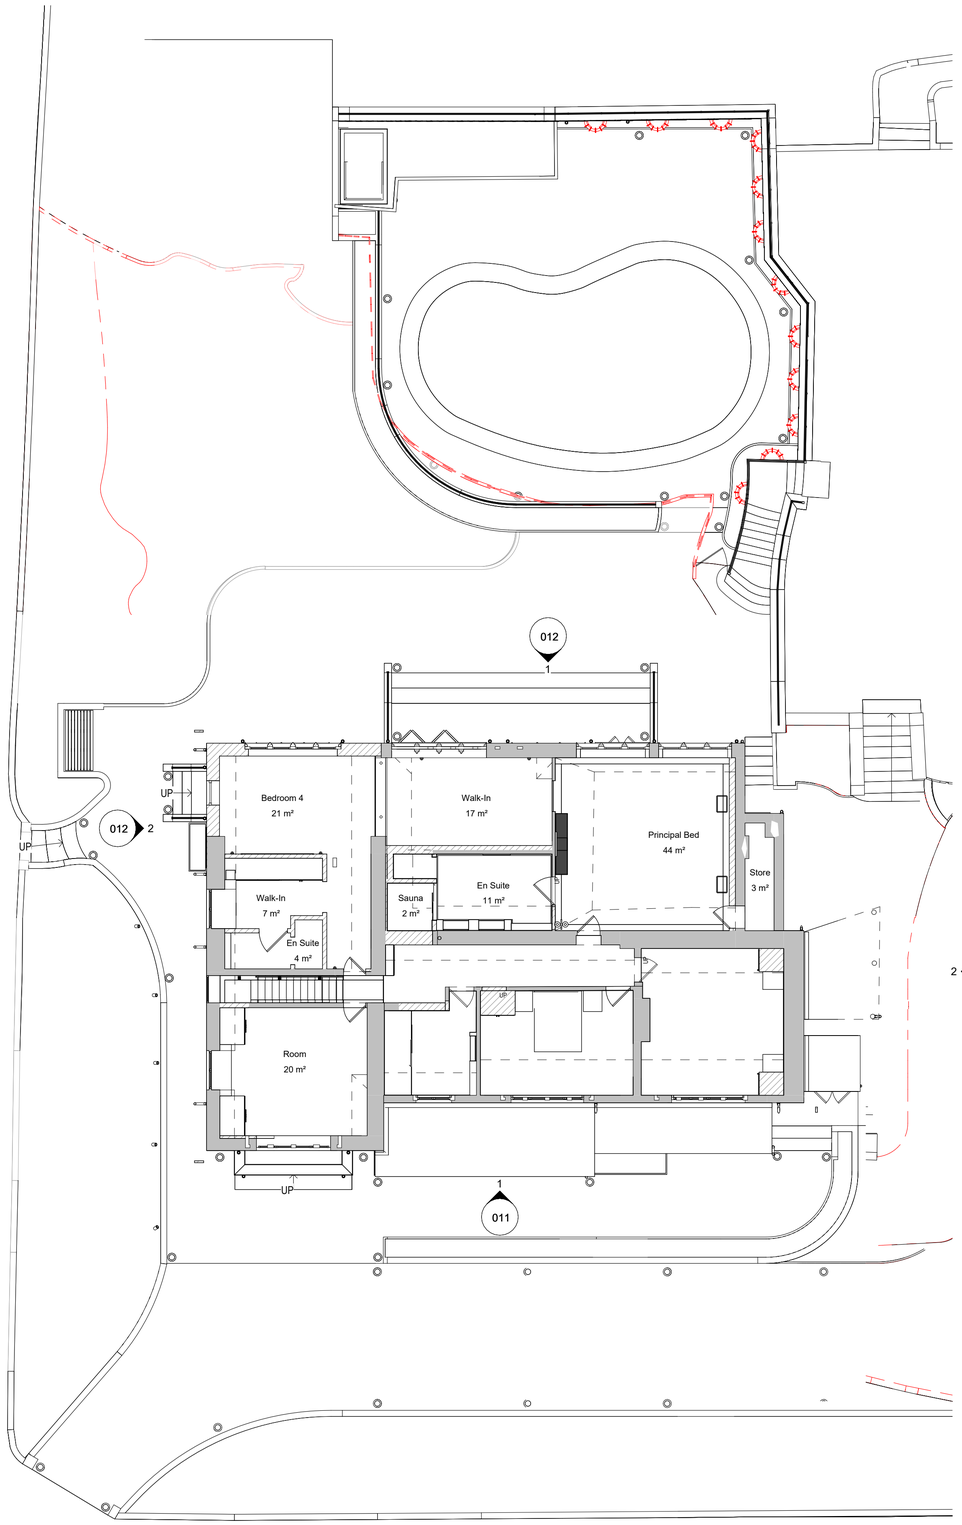

N

Ground Floor Demolition Plan as Proposed

1 : 100

0 1 2 3 4 5

1:50

First Floor Demolition Plan as Proposed

1 : 100

Copyright retained in accordance with the copyright, design, and patents act 1988.

DO NOT SCALE OFF DRAWINGS
Dimensions to be checked on site.

CDM Regulations 2015

! Denotes a significant hazard or difficult management procedure. Please refer to drawing notes for potential hazards. Main contractor to plan for mitigation measures in response to hazards.

CDM Regulations require that **all** projects are to:

- **Have workers to be competent and are suitably skilled for the work they carry out;**
- **Contractors to provide appropriate supervision, instruction and information to all on site workers to provide a safe working environment;**
- **Have a written construction phase plan.**

Worcester Lloyd are appointed as `Designer` only, unless a written appointment has been completed for the formal appointment as `Principal Designer`

REV	DATE	DESCRIPTION	DRAW	CHK
C	08.09.26	Existing rear windows reinstated. Windows and doors updated. Internal layout amended as per client comments	BD	5
B	24.08.26	Door layout amended following client comments	BD	2
A	14.07.26	Scheme amended and dimensions added as per client feedback	BD	1

WORCESTER LLOYD
ARCHITECTS & ENGINEERS

Derby Office: 01332 498 770
www.worcesterlloyd.com

RIBA
Chartered Practice

Project / Client:

Chevin Lodge, Farnah Green, Belper

Drawing Title:

Demolition Plans as Proposed

Scale:	Size:	Date:	Status:
1 : 100	A1	13/07/2026	Proposed
	Drawn By: BD	Checked By: GN	

Drawing No: 071 2026 010

Revision: C