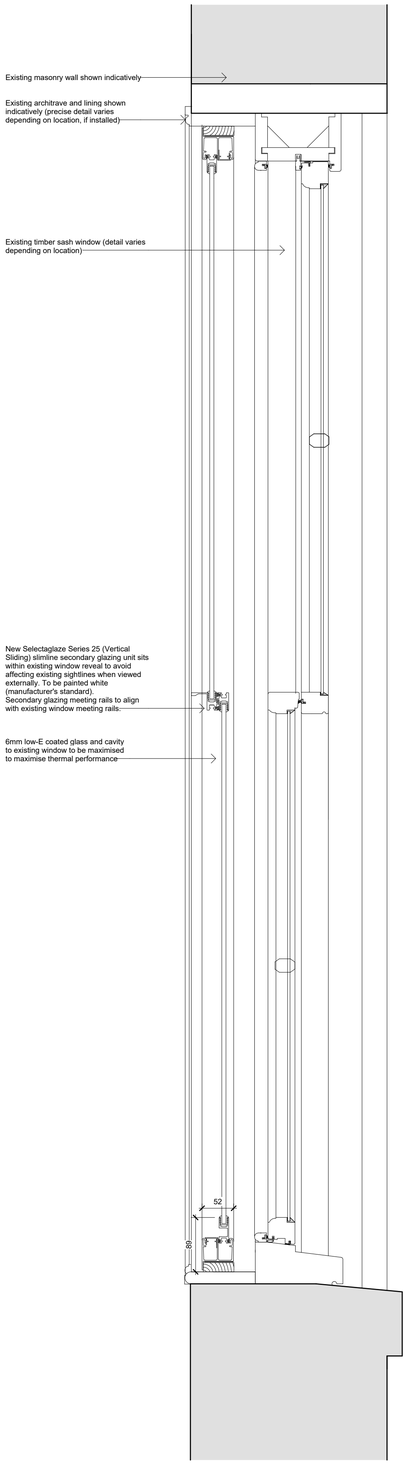

TYPE 1 - Slimline Vertical Sliding
Applicable to vertical sliding sashes - refer to schedule

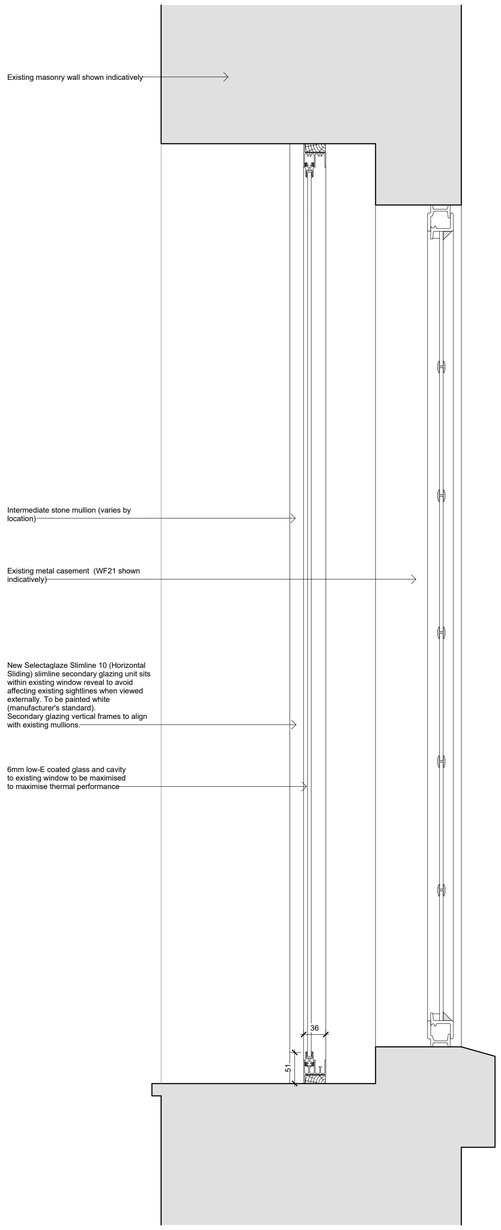

TYPE 2 - Slimline Horizontal Sliding
Applicable to metal casements/leaded lights (multiple) - refer to schedule

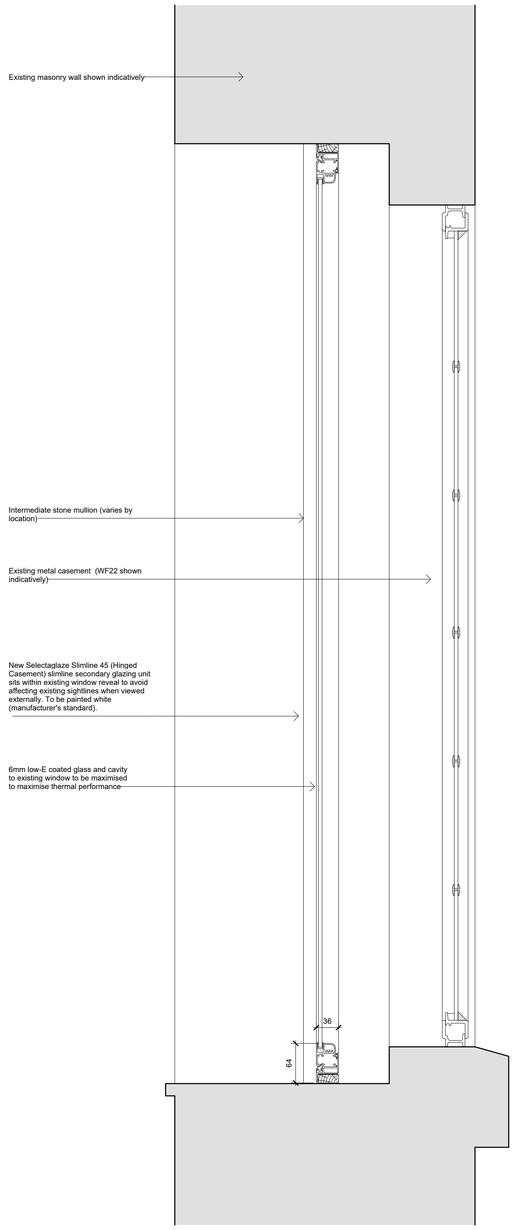

TYPE 3 - Slimline Hinged Casement
Applicable to metal casements/leaded lights (single) - refer to schedule

Typical Secondary Glazing Details
1 : 5

0m 0.1m 0.1m 0.2m 0.2m 0.3m

Scale 1:5 @ A1

© This drawing and the building works depicted are the copyright of the Architect and may not be reproduced except with written consent. Figured dimensions are to be taken in preference to drawing. All contractors must visit the site and be responsible for taking and checking all dimensions relative to their work. Lathams are to be advised of any variation between drawings and site conditions.

OUTLINE SECONDARY GLAZING SCHEDULE

Window Ref - Secondary Glazing Type

GROUND FLOOR
WG4 - TYPE 1
WG5 - TYPE 1
WG9-WG10 - TYPE 2 (2 pane)
WG11 - COMPOSITE
WG22-WG23 - TYPE 2 (2 pane)
WG24-WG26 - TYPE 2 (3 pane)
WG27 - COMPOSITE
WG28-WG29 - TYPE 2 (2 pane)
WG30-WG31 - TYPE 2 (2 pane)
WG32-WG33 - TYPE 2 (2 pane)
WG34 - TYPE 3 (single)
WG35 - TYPE 2 (2 pane)
WG36 - TYPE 2 (2 pane)
WG37 - TYPE 2 (2 pane)
WG38 - TYPE 2 (2 pane)
WG39 - TYPE 2 (3 pane)
WG40 - TYPE 3 (single)
WG41-WG43 - TYPE 2 (3 pane)
WG44 - TYPE 3 (single)
WG45-WG46 - TYPE 2 (2 pane)

FIRST FLOOR
WF1 - TYPE 1
WF2 - TYPE 1
WF6 - TYPE 1
WF7 - TYPE 1
WF8-WF9 - TYPE 2 (2 pane)
WF13 - TYPE 1
WF15 - TYPE 3 (single)
WF16-WF18 - TYPE 2 (3 pane)
WF19 - TYPE 3 (single)
WF20 - TYPE 1
WF21 - TYPE 3 (single)
WF22-WF25 - TYPE 2 (4 pane)
WF26 - TYPE 3 (single)
WF27-WF28 - TYPE 2 (2 pane)
WF29-WF30 - TYPE 2 (2 pane)
WF31-WF32 - TYPE 2 (2 pane)
WF33 - TYPE 3 (single)
WF34-WF36 - TYPE 2 (3 pane)
WF37 - TYPE 3 (single)
WF38-WF39 - TYPE 2 (2 pane)

SECOND FLOOR
WS4 - TYPE 1
WS5 - TYPE 1
WS10 - TYPE 1
WS11 - TYPE 1

P03	CV	WG4 & WG5 Added	10.09.26
P02	CV	Amends to planning comments	14.05.26
P01	CV	Planning Issue	15.12.25

Rev	Drawn	Revision Description	Date

Status S3 - Suitable for Review & Comment

Nottingham
50 St Mary's Gate
Nottingham NG1 1QA
+44 (0)115 648 5012

Derby
1 College Place
Derby DE1 3DY
+44 (0)1332 365 777

London
70 Cowcross Street
London EC1M 6EJ

enquiries@lathams.uk.com
lathams.uk.com

Lathams
ARCHITECTURE + URBANISM

Project
Kilburn Hall, Derbyshire

Client
Peter Gemmell

Drawing Title
Typical Secondary Glazing Details

Drawing Number	Status	Revision
7003	S3	P03

File Name
Project - Originator - Function - Spatial - Form - Discipline - Drawing Number - Status - Revision
7696–LAT–XX–XX–DD–A–7003–S3–P03

Scale	Date	Drawn	Checked
1 : 5	10.09.26	CV	MW

Lathams Job Number 7696
Original Size A1

© Derek Latham + Co. Ltd