Indicative Site Layout Plan 1-500

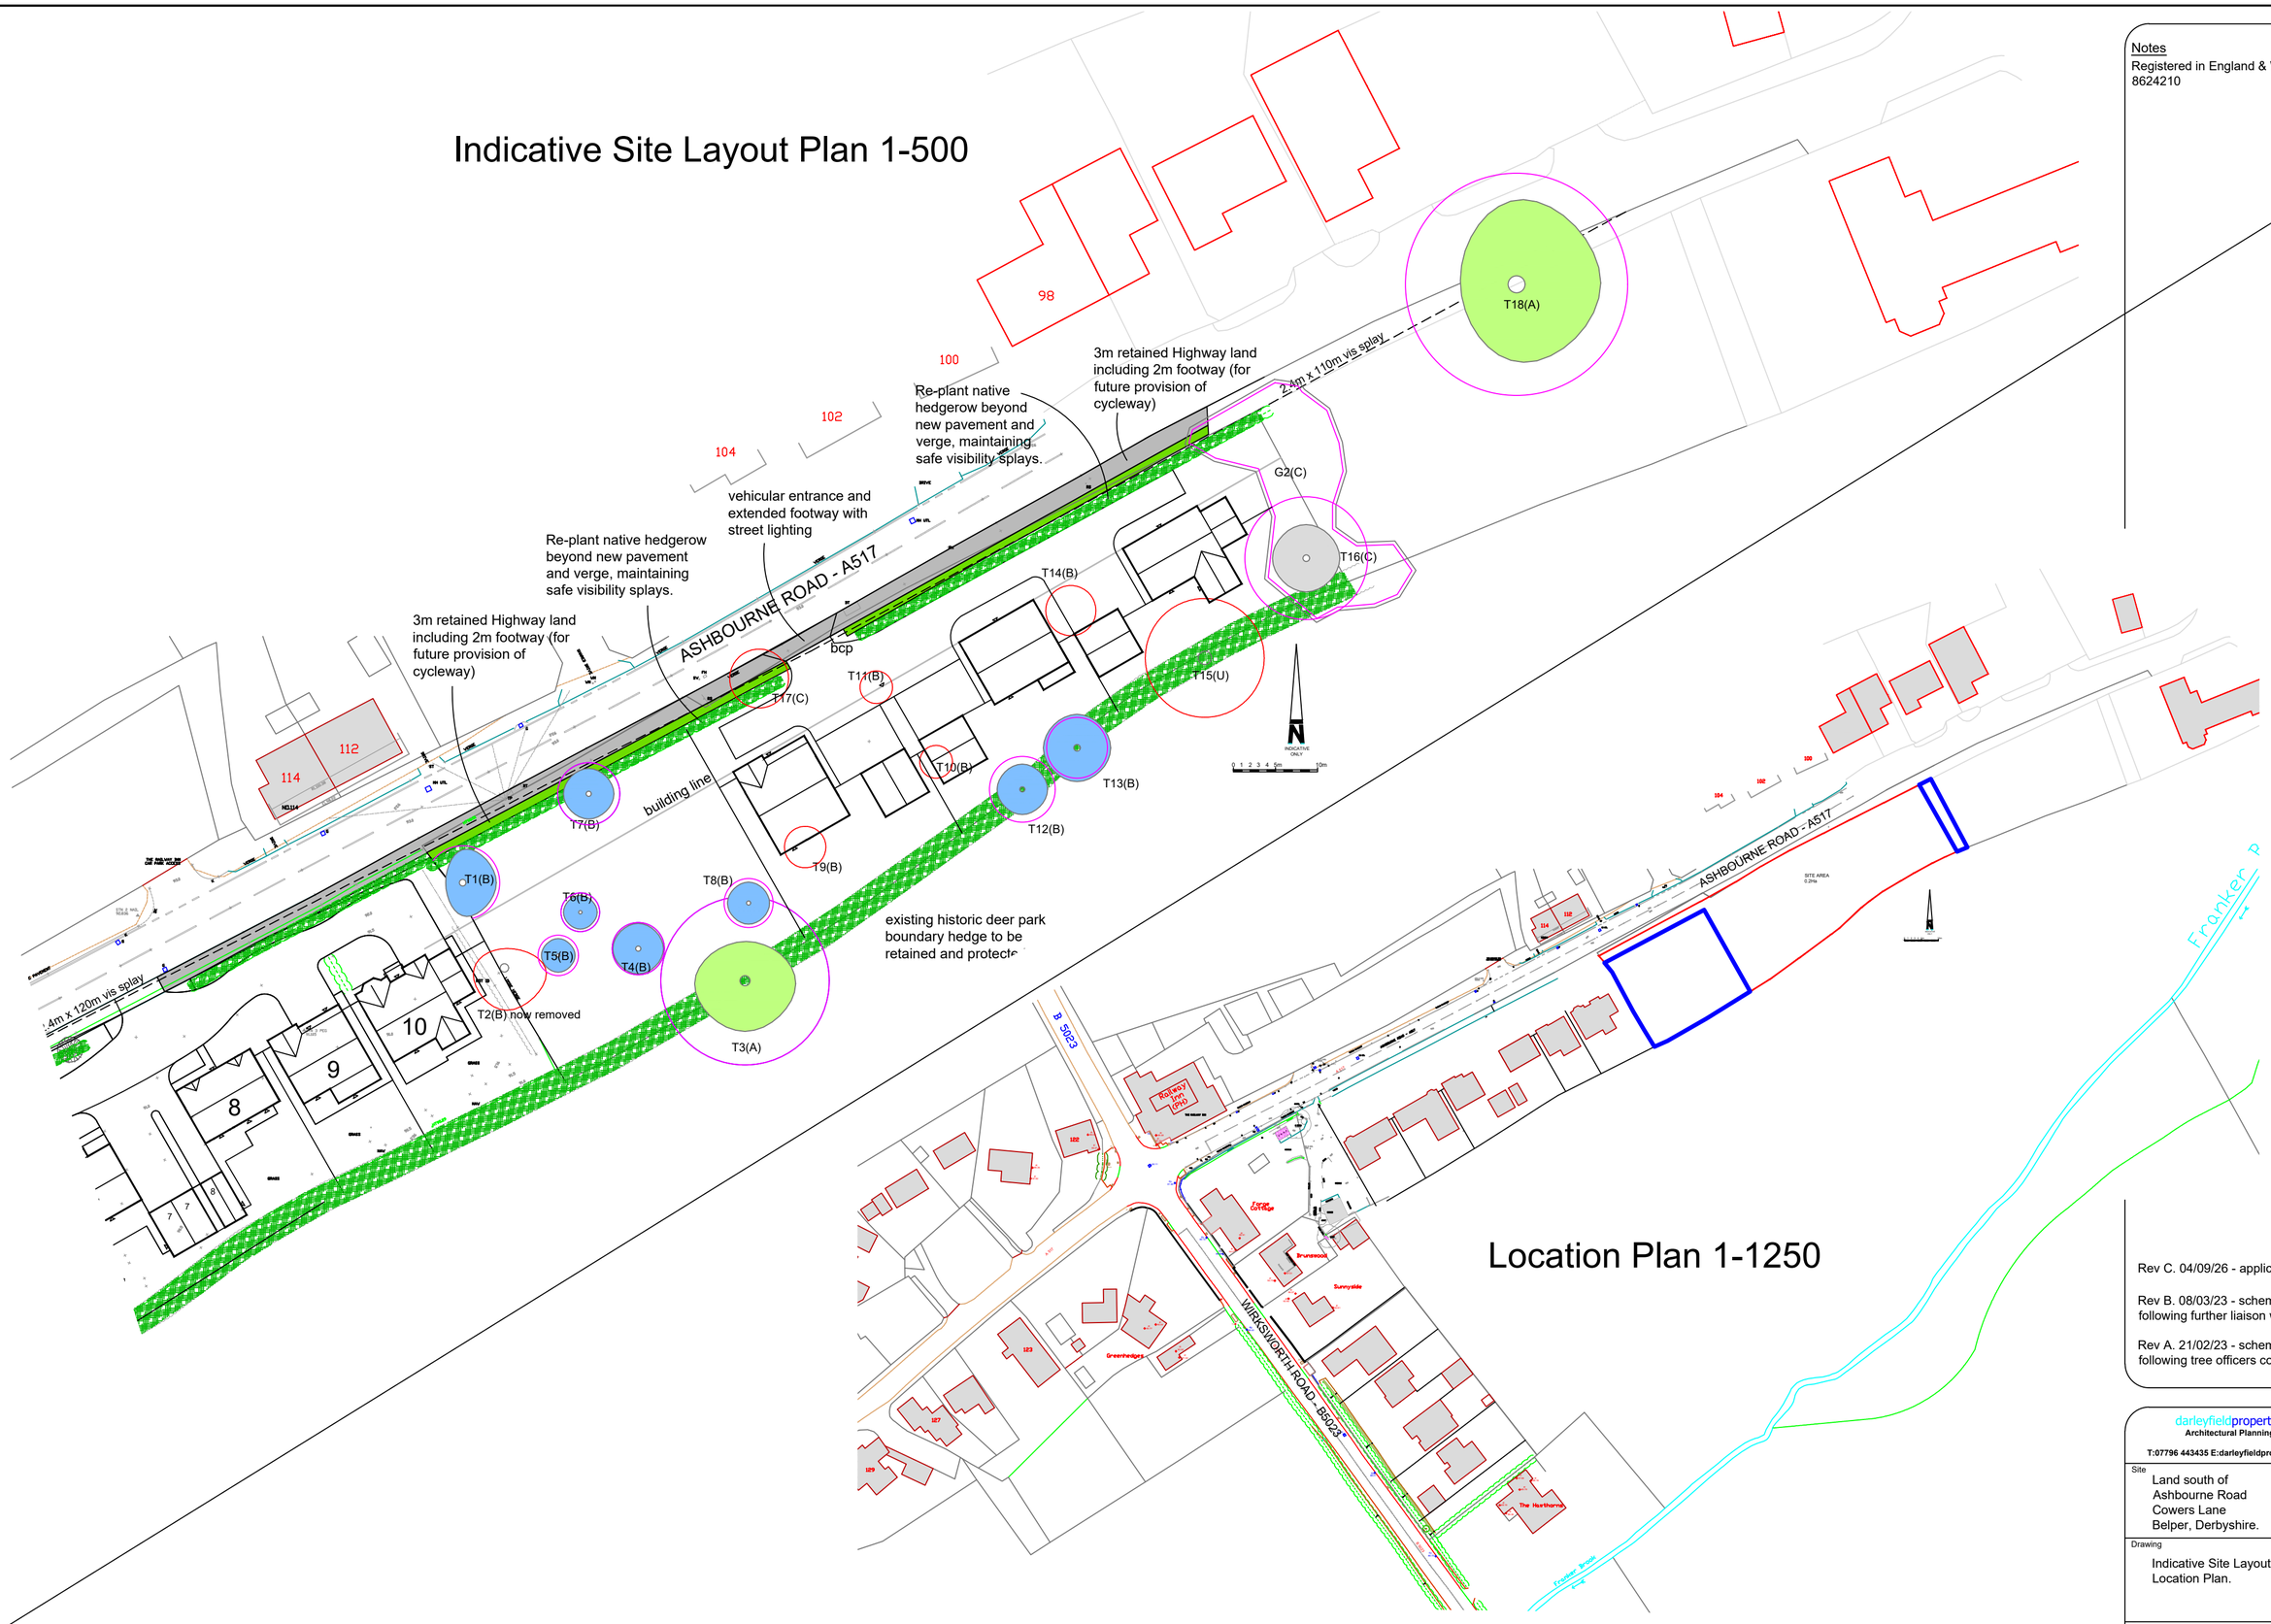

Location Plan 1-1250

Notes

Registered in England & Wales No. 8624210

Rev C. 04/09/26 - application area reduced

Rev B. 08/03/23 - scheme amended following further liaison with tree officer

Rev A. 21/02/23 - scheme amended following tree officers comments

darleyfieldpropertieslimited
Architectural Planning & Design
T:07796 443435 E:darleyfieldproperties@gmail.com

Site
Land south of
Ashbourne Road
Cowers Lane
Belper, Derbyshire.

Drawing
Indicative Site Layout Plan and Location Plan.

Date March 2022	Scale various (A2)
DWG 5665/OP/01	Rev C