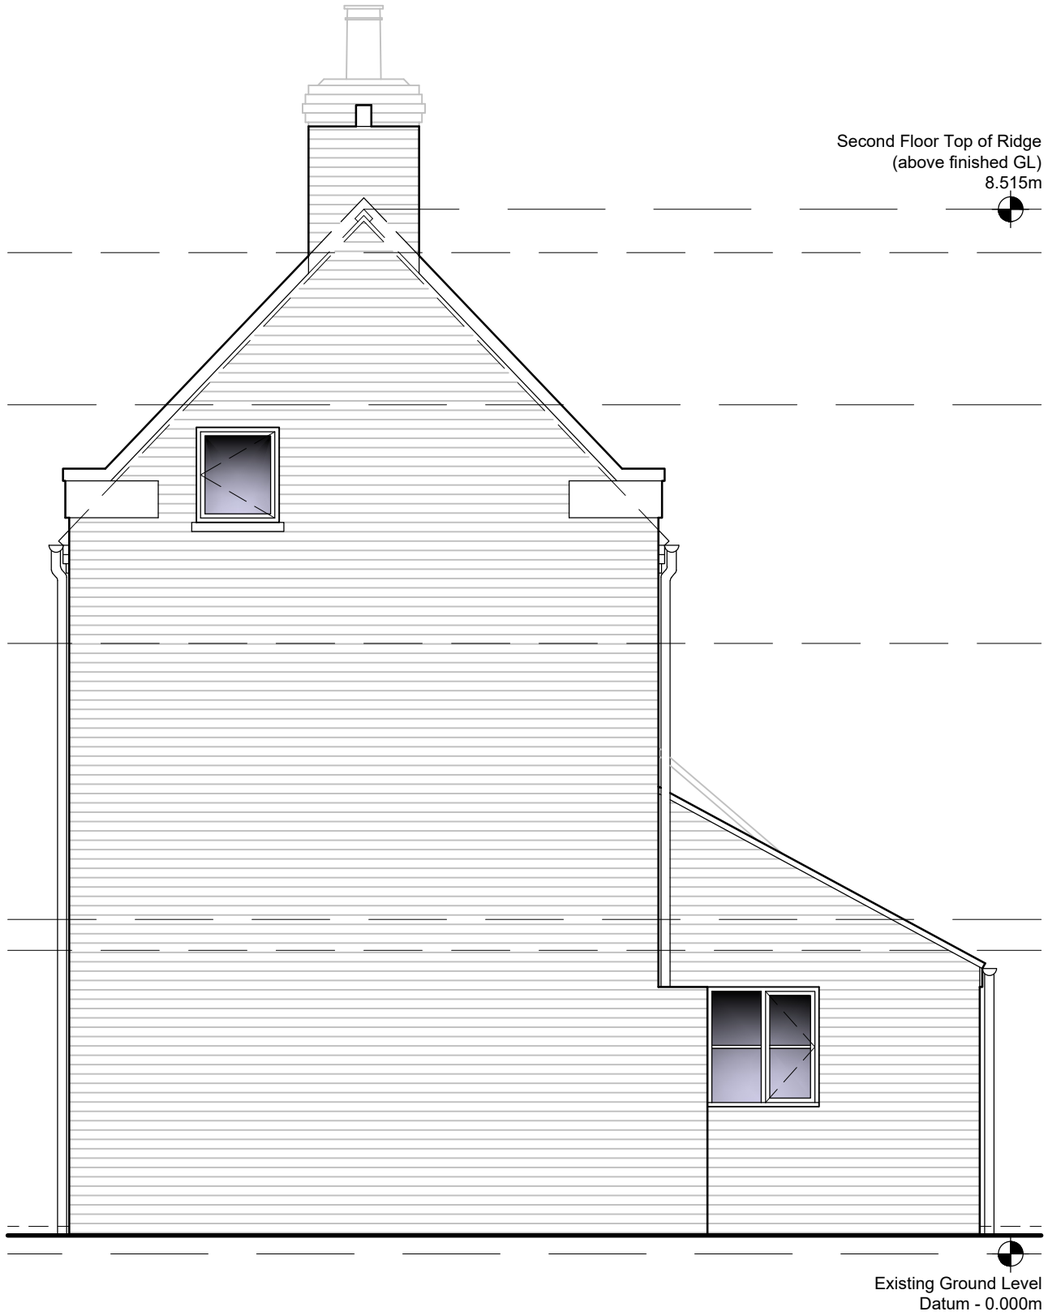

SIDE ELEVATION A-A

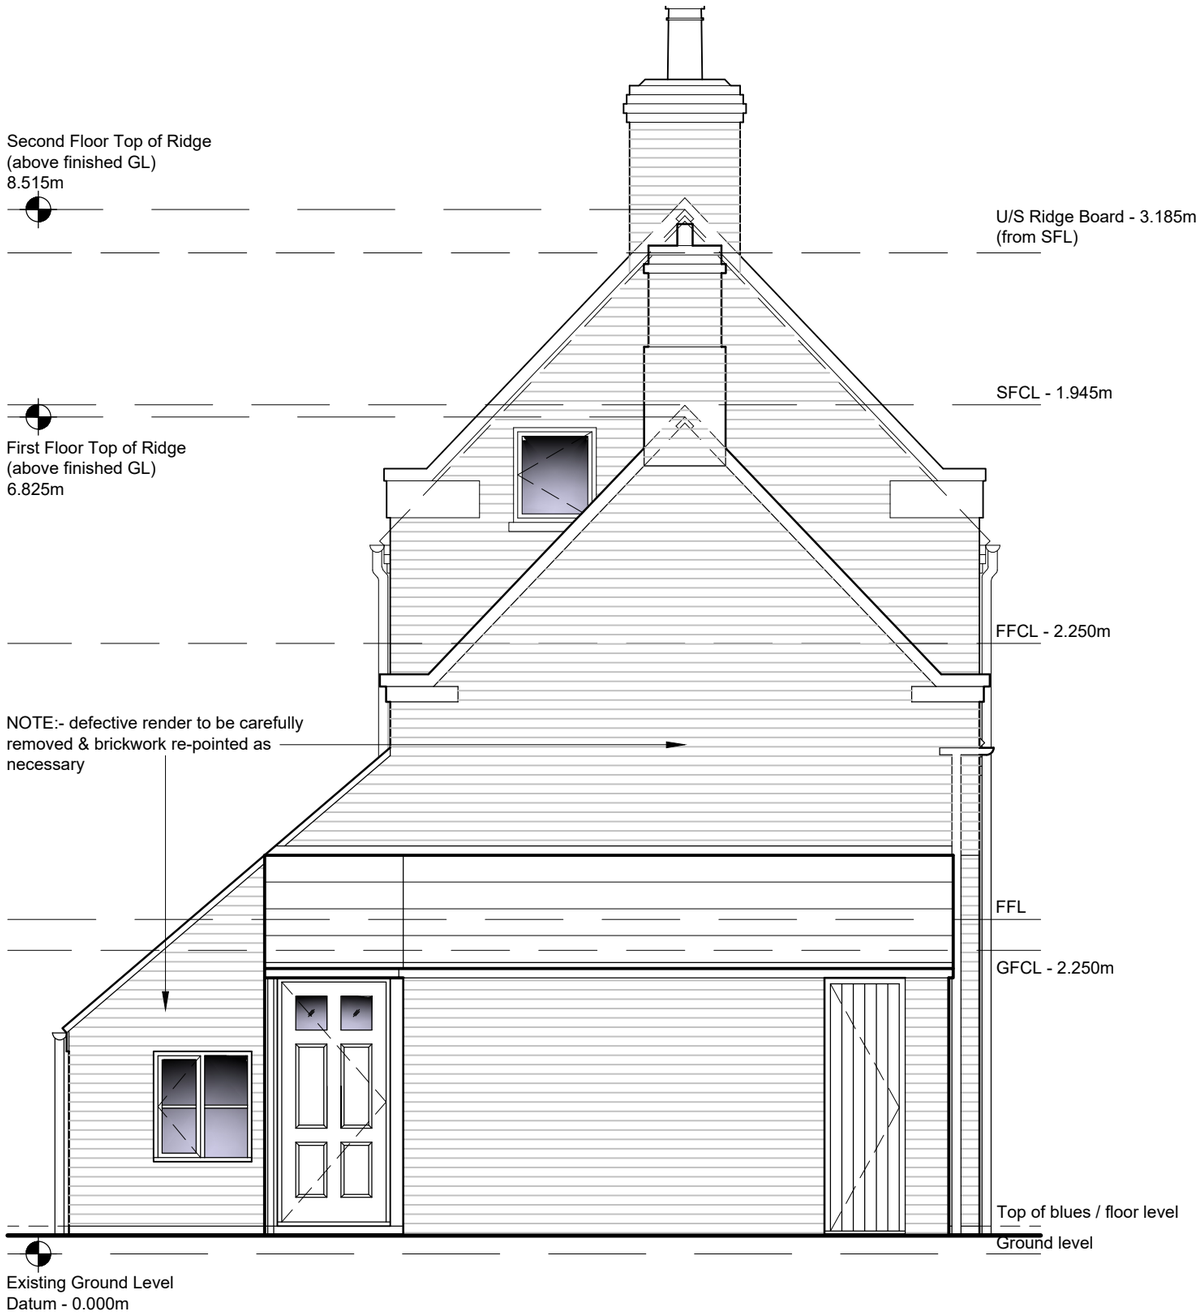

SIDE ELEVATION B-B

1 PROPOSED SIDE ELEVATIONS

1 : 50

(to be read in conjunction with drawing numbers 001 - 012)

Scale 1:50

1m 0 1m 2m 3m 4m 5m

Note:
1/. Refer to figured dimensions only.
2/. The Contractor must report any discrepancies to the Architect.
3/. All dimensions must be checked on site before proceeding.
4/. The Architects disclaim responsibility for variations made from this drawing without their written consent.
5/. Please ensure that there have been no additional revisions to this drawing before starting work.
6/. All products are to be used strictly in accordance with the manufacturers instructions.

This design and drawing is the copyright of RJB Architecture and may not be reproduced in any form whatsoever without prior written consent. Issue of the drawing does not impart any real ownership or rights over the content.

RJB Architectural Design
0739 800 99 79
rjb.design@outlook.com
CIAT CHARTERED PRACTICE

PROJECT: Proposed Refurbishment & Internal Alteration of Codnorgate Farmhouse, Nottingham Road, Ripley, Derbyshire DE5 3JX.		Client: Invzn Homes Ltd.	
SHEET: Proposed Side Elevations.	Scale (@ A3): 1:50 Date: 07/07/2026	DRAWING NUMBER: 1102 - 012	REV: -