



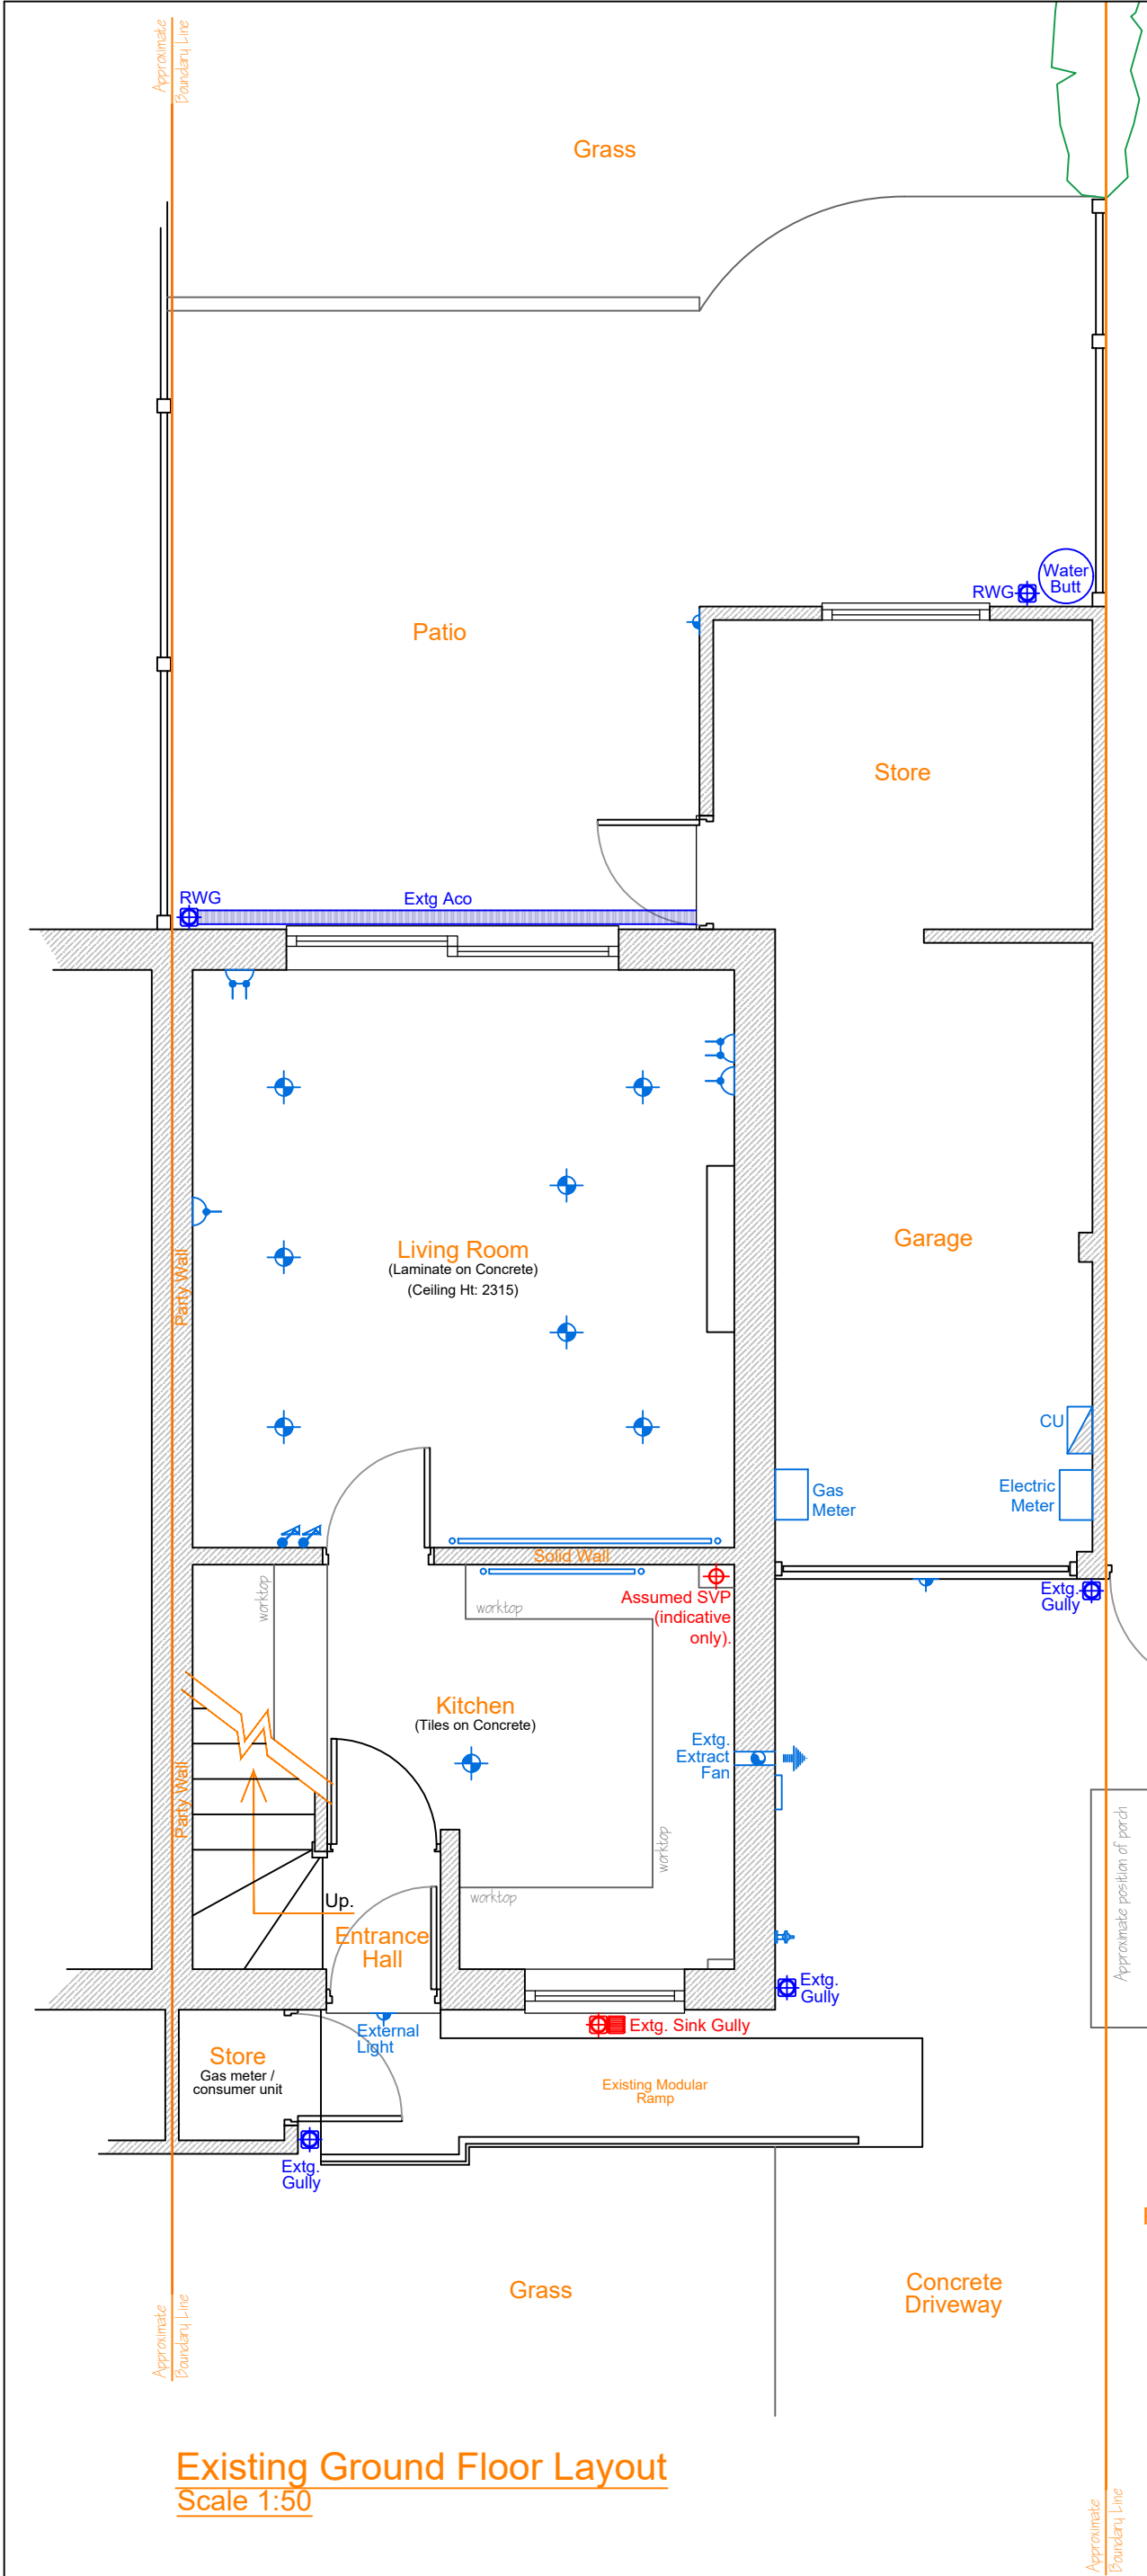

Existing Ground Floor Layout
Scale 1:50

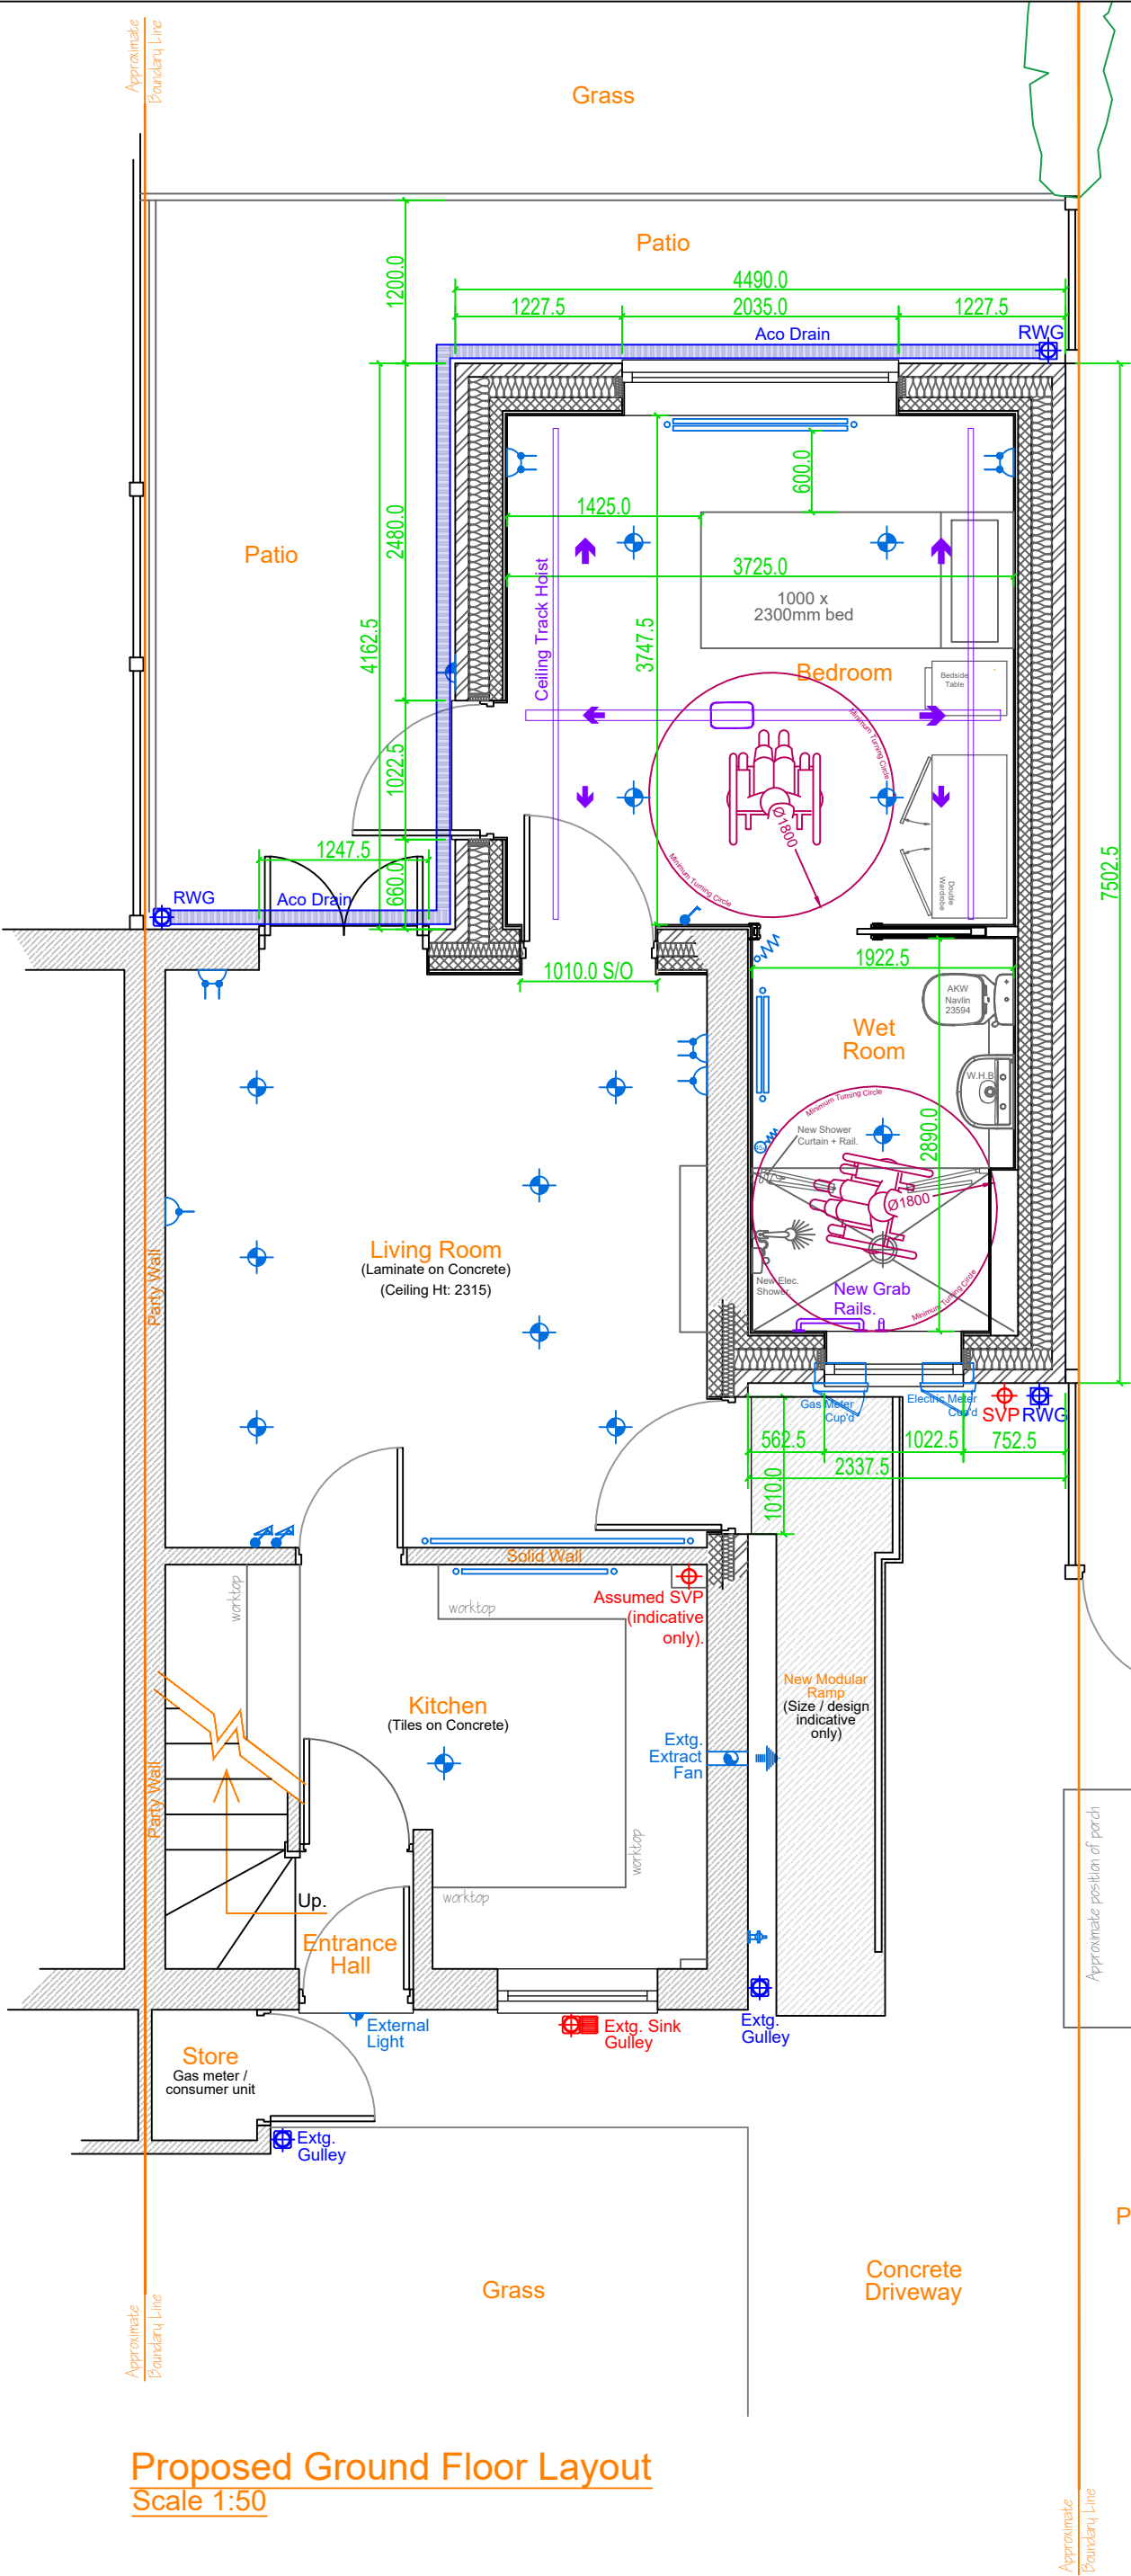

Proposed Ground Floor Layout
Scale 1:50

FITTINGS KEY:	
	Single light switch
	2-way light switch
	Dimmer Switch
	Light Pull Cord
	45A Shower Pull Cord
	Light Fitting
	External Light Fitting
	Single Socket
	Double Socket
	Switched Spur
	Fuse Spur
	Consumer Unit
	TV Antenna Point
	Single Radiator
	Double Radiator
	Smoke Detector
	Heat Detector
	Pipes
	Outside Tap



Environmental Services Department
Town Hall
Market Place
Ripley
Derbyshire
DE5 3BT
01773 841514

Classification
CONTROLLED

Do not scale
Use only written dimensions. All dimensions must be verified prior to the works being put into hand and any discrepancies reported to the originator

Statutory & Regulatory Approvals

Building Regulations Completion Certificate	YES
Electrical Test Certificate (NICEIC or similar)	YES
Part P Electrical Certificate	YES
Gas Safe Installation Certificate	YES
FENSA Certificate	YES

NB: Following practical completion failure to supply Amber Valley Borough Council with the correct certificates will delay final payments.

Rev.	Details of Revision	Date	Initial
------	---------------------	------	---------

Project
**3 Brookfields
Lower Kilburn, Belper
Derbyshire
DE56 0PZ**

PIN Number
950951

Drawing Number
950951-WD-01

Revision
-

Title
Existing & Proposed Layouts

Scale 1:50	Drawn KF	Checked
Original Size A2	Date 10/09/2026	Date
Status SKETCH SCHEME		