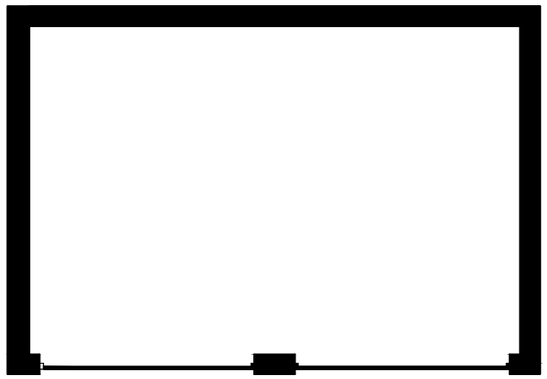

Ground Floor Plan



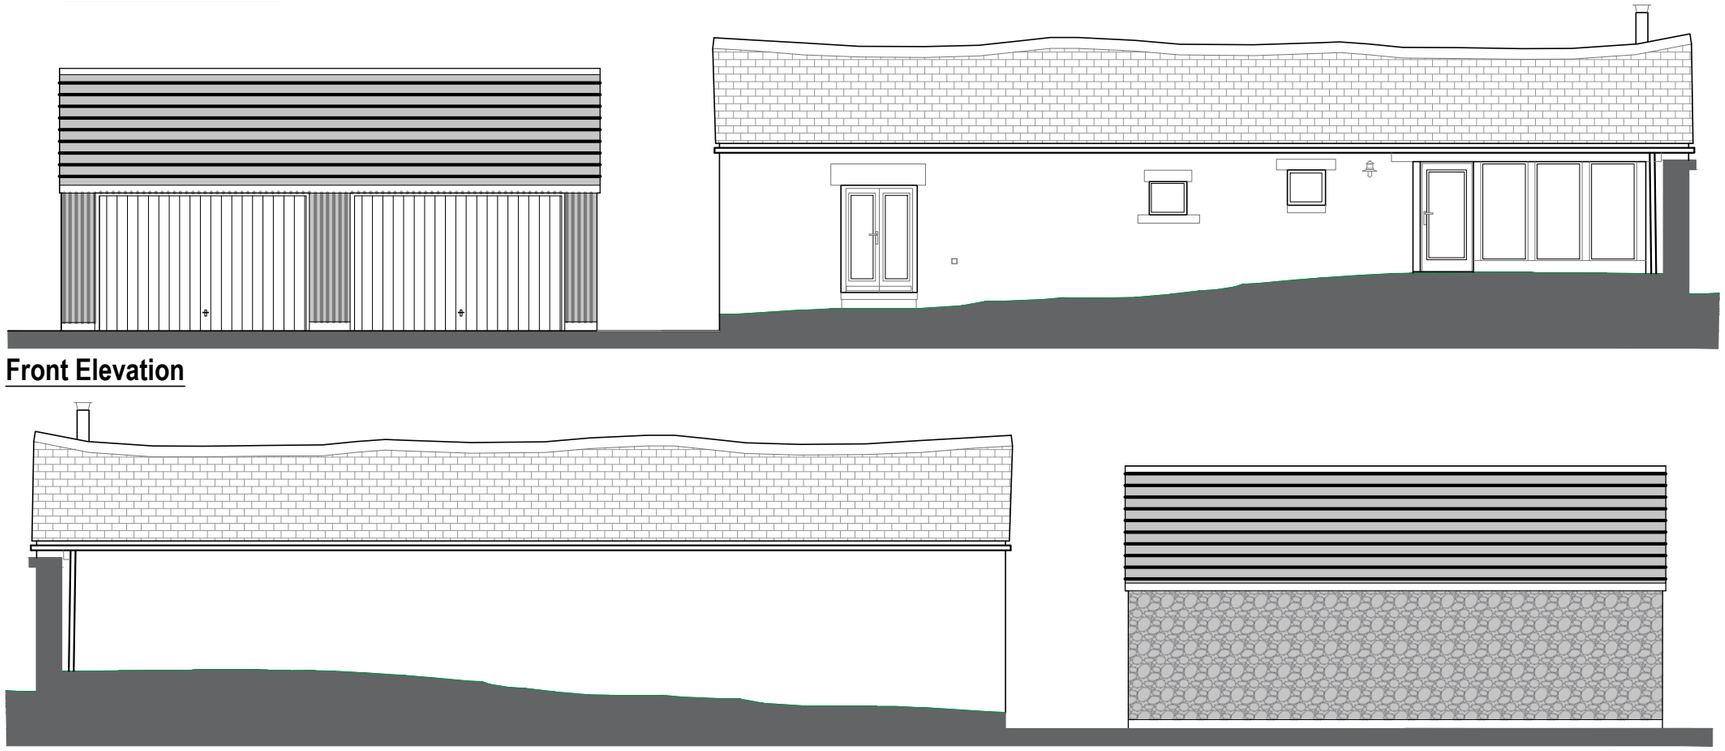

Front Elevation

Rear Elevation

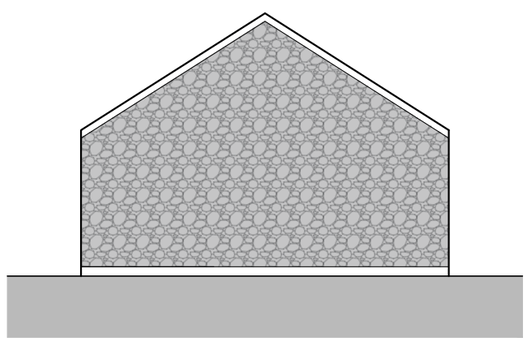

Side Elevation

STATUS S0 WORK IN PROGRESS

0 m 1 2 3

PROJECT

Spencer Barn, Palerow Lane, Shottle, Belper, DE56 2DQ

CLIENT

Mr Mark Bottrill

JOB NUMBER

0051

DRAWING TITLE

Existing Plans

FILE NAME

02001

SCALE	DATE	REV
1:100 @ A3	12/07/26	P1

stock PLANNING LTD

Stock Planning Ltd |
Cromford Creative, Cromford Mills, Mill Lane, Cromford, Matlock, Derbyshire, DE4 3RQ

Email | info@stockplanning.co.uk

Website | www.stockplanning.co.uk

These drawings are for planning purposes only and are not to be used for construction. All dimensions, details, and information provided are subject to review and approval. Final construction documents must be prepared by a licensed professional.