P1	Revision Description	XX-XX-XX
Rev.	Revision Description	Date

N

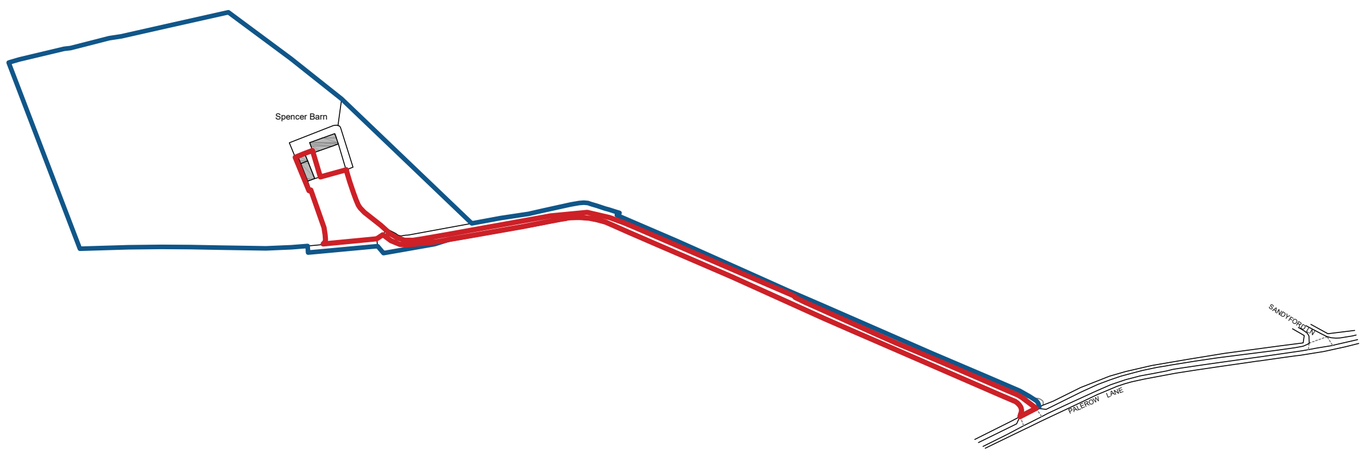

Site Location Plan

Scale 1:2500

Site Area: 0.29ha

0 m 30 60 90

STATUS S0 WORK IN PROGRESS

PROJECT

Spencer Barn, Palerow Lane, Shottle, Belper, DE56 2DQ

CLIENT

Mr Mark Bottrill

JOB NUMBER

0051

DRAWING TITLE

Site Location Plan

FILE NAME

01001

SCALE	DATE	REV
1:2500 @ A2	12/07/26	P1

These drawings are for planning purposes only and are not to be used for construction. All dimensions, details, and information provided are subject to review and approval. Final construction documents must be prepared by a licensed professional.

stock PLANNING L.T.D

Stock Planning Ltd |
Cromford Creative, Cromford Mills, Mill Lane, Cromford, Matlock, Derbyshire, DE4 3RQ

Email | info@stockplanning.co.uk

Website | www.stockplanning.co.uk