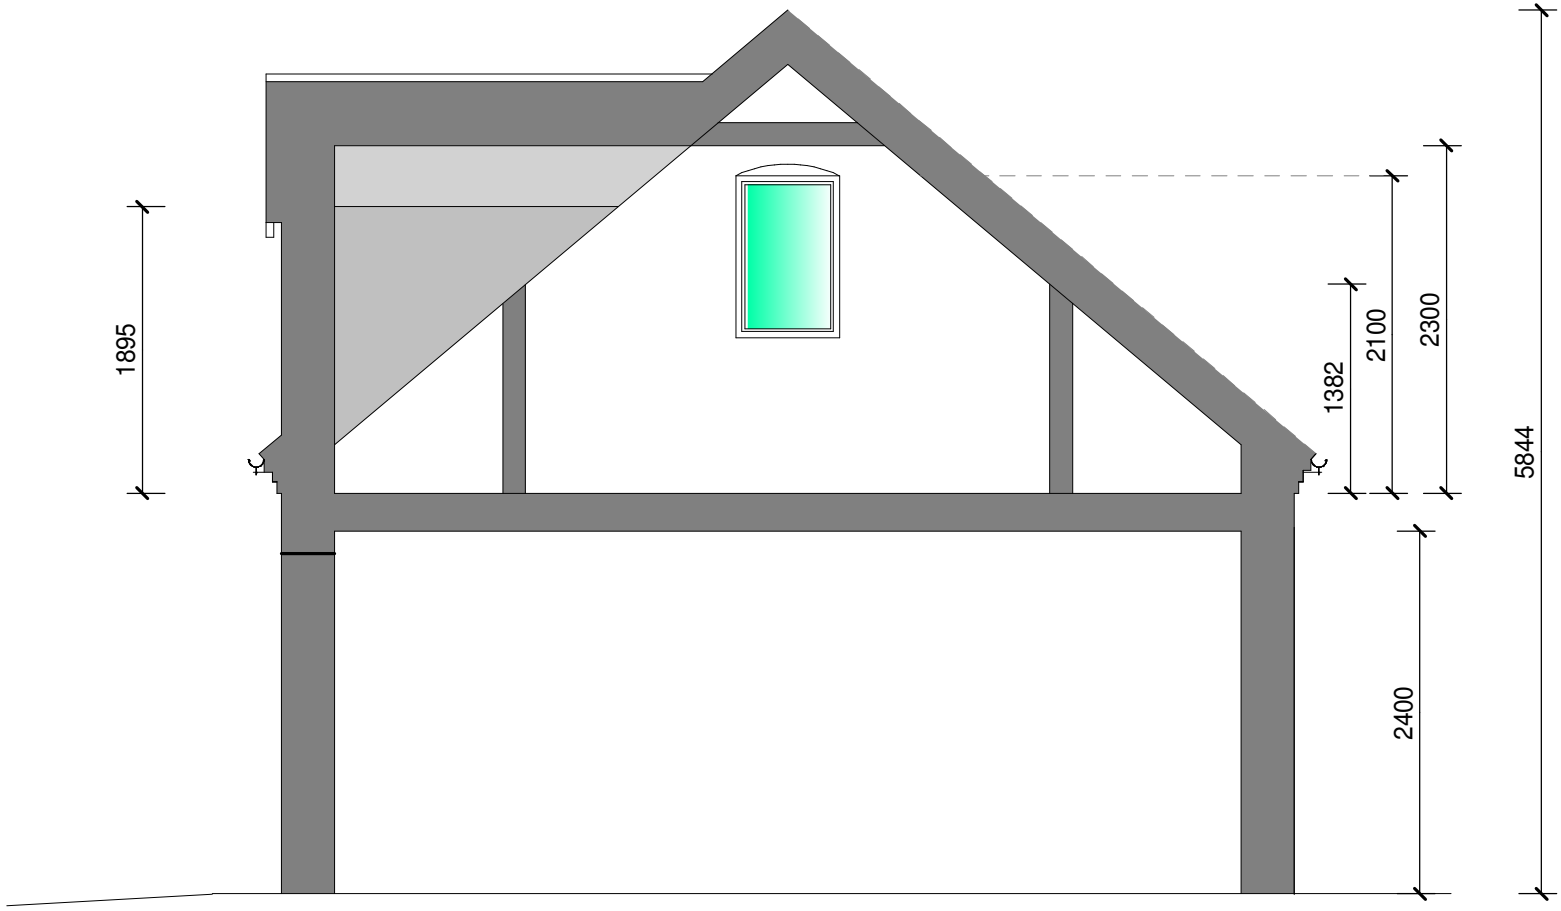


	Drawing Title Section	Proposed Work: Detached Two storey three bay Garage	Site Address: 2 The College Denby Ripley DE5 8NJ
Drawing No: 1072 -TC-06-28-06-2026	CN Drawn:		
	1:50 @ ISO A2 Scale:	21/08/2026 Date:	

CS Building Design
csbdesign@talktalk.net
07947786143