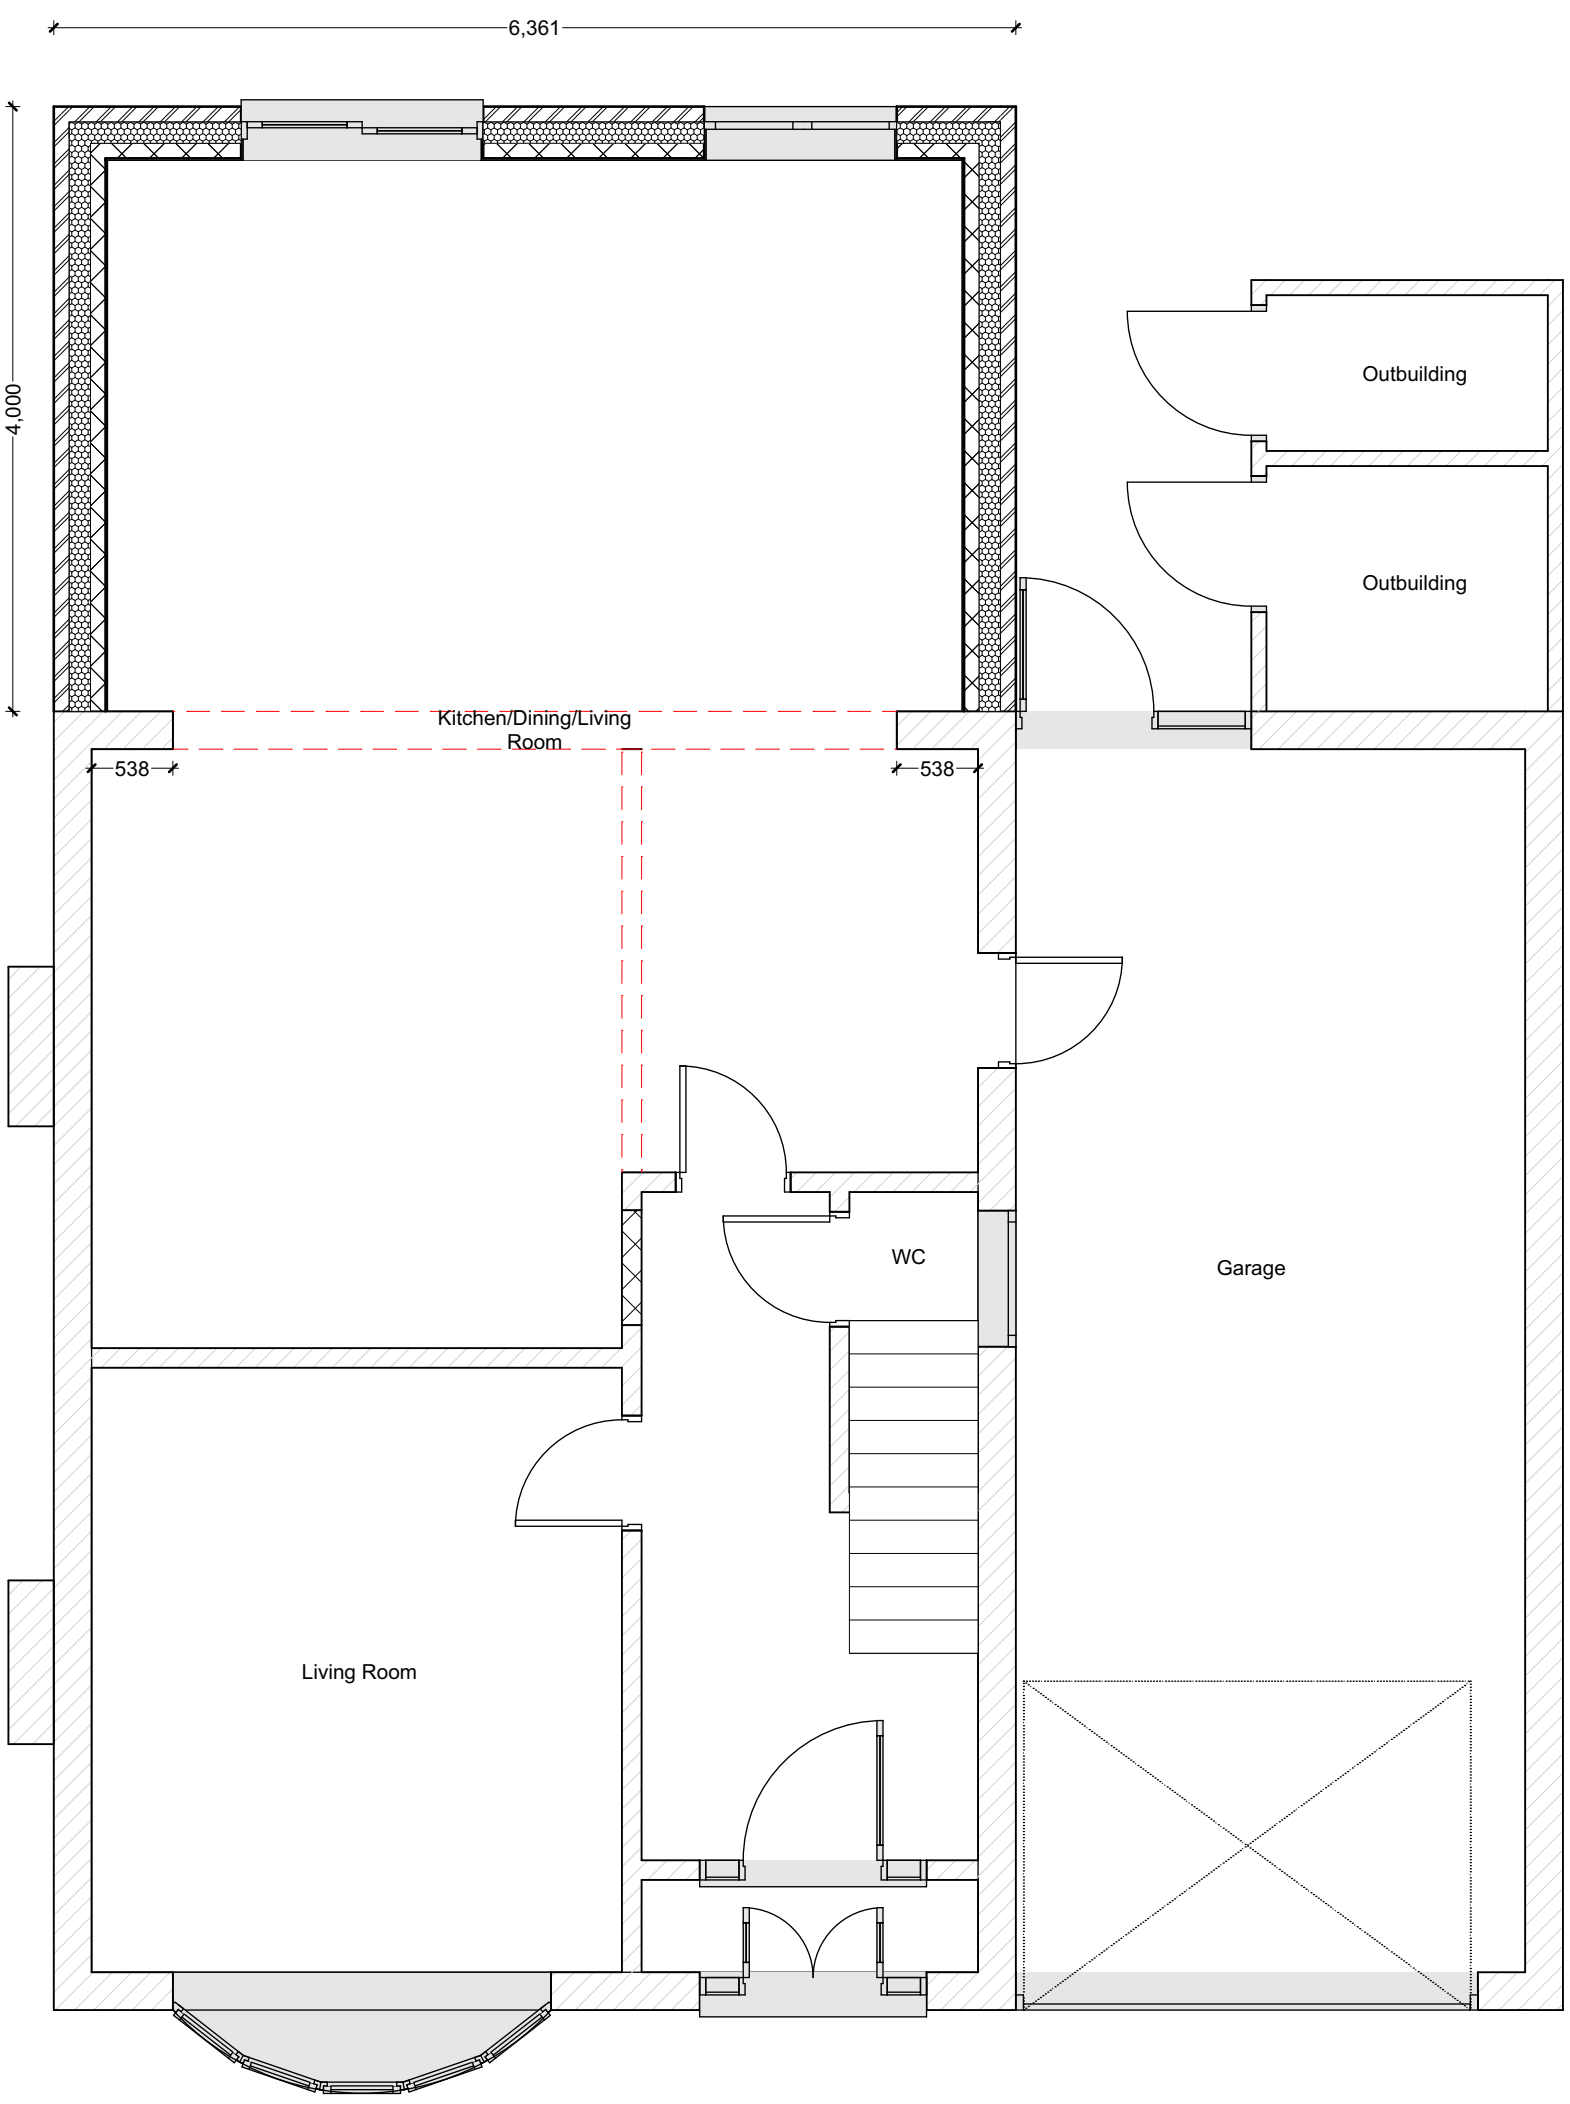

Client **Mr B. Tee**	Dwg. Title **Ground Floor As Proposed**				
Job. **242 Cromford Road, Langley Mill, NG16 4HB**	Dwg. Status **PLANNING**				
	Job No. **26/0901**	Drwg No. **201**	Rev. -	Scale @A3 1:50	Date 14/09/26

This drawing is protected by the copyright of sAs Architectural Design Services

SAS Architectural Design Services
1 Holby Close
Nottingham
NG5 9AL
T: 0115 955 3954 M: 07960 872572
steve.scrimshaw@SAS-ADS.com