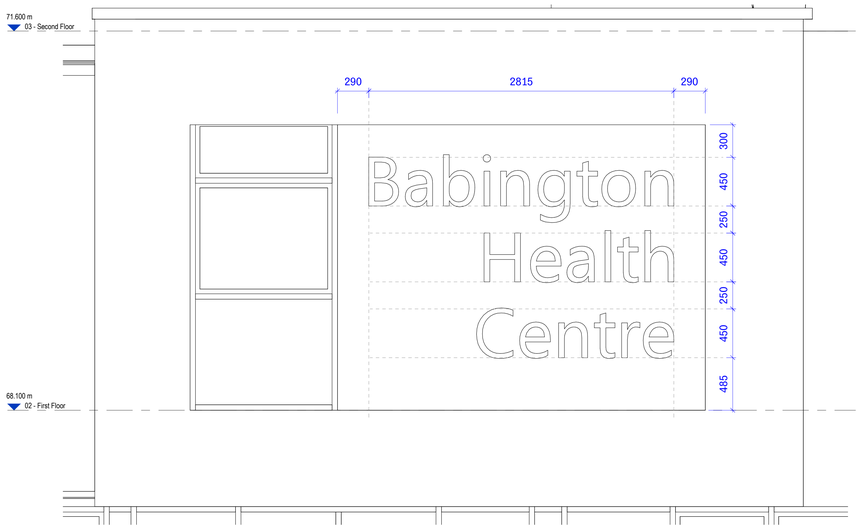

Main Entrance - Building Signage
1 : 20

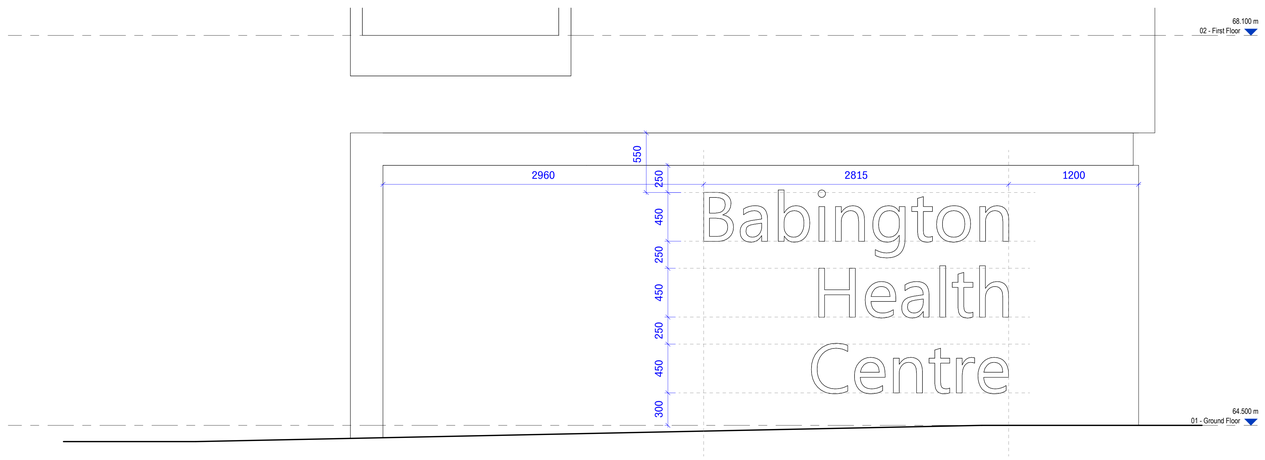

North Gable Elevation - Building Signage
1 : 20

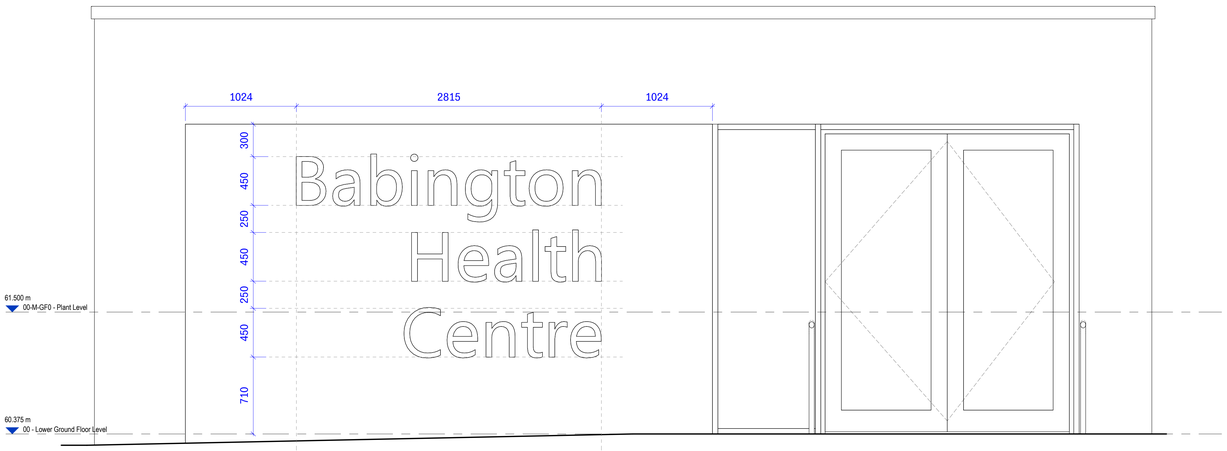

LGF Entrance - Building Signage
1 : 20



Stand-off Letters



Flat Lettering



Brushed Stainless Steel

NOTES:
Specification of proposed lettering:
Flat lettering in brushed stainless-steel finish, spaced off the wall.

Lettering in Frutiger font and sized as indicated in the drawing.

Signs are not lit.

Drawn by : PDS | Date : 25/02/26 | Scale : As indicated @ A0

Status: Preliminary | Presentation | Tender | Construction | Last Issue
Date : 06/03/26
Approved by : PDS

Revision		Date	Drawn	Approved
P01	First Issue. (S3) Issue.	06/03/26	PDS	PF
P02	LGF and Gable end Signage included, drawing size changed to A0. (S3) Issue.	16/03/26	PDS	PDS
P03	Issued for Planning. (S3) Issue.	01/07/26	PDS	PDS

RCA.
Race Cottam Associates.
Sheffield Studio | 1 East Parade | Sheffield | S1 2ET
0114 273 7050
Architects racecottam.com

Client:
Henry Brothers

Project :
Belper Integrated Health Hub

RCA Project Ref:
3542-02

Drawing Title :
Building Signage Study

Drawing Number:

Project Code	Originator	Volume	Level	File Type	Role	Number
A5057	RCA	V1	ZZ	DR	A	0054

Status	Suitability Description	Revision Description	Revision
S3	For Review & Comment	PLANNING APPROVAL	P03

© This drawing is the copyright of Race Cottam Associates Ltd. Do not scale from this drawing.