Graphical Scale
1:1250

0 5 10 15 20 30 40 50 60 70 80 90 100m

Drawn by : PDS Date : 18/08/26 Scale : 1 : 1250 A2

| Status | Preliminary | Presentation | Tender | Construction | Last Issue |
|---|---|---|---|---|---|
| Date : | 18/08/26 | | | | |
| Approved by : | PDS | | | | |

| Revision | | Date | Drawn | Approved |
|---|---|---|---|---|
| P01 | Issued for Planning. (S3) Issue. | 18/08/26 | PDS | PDS |

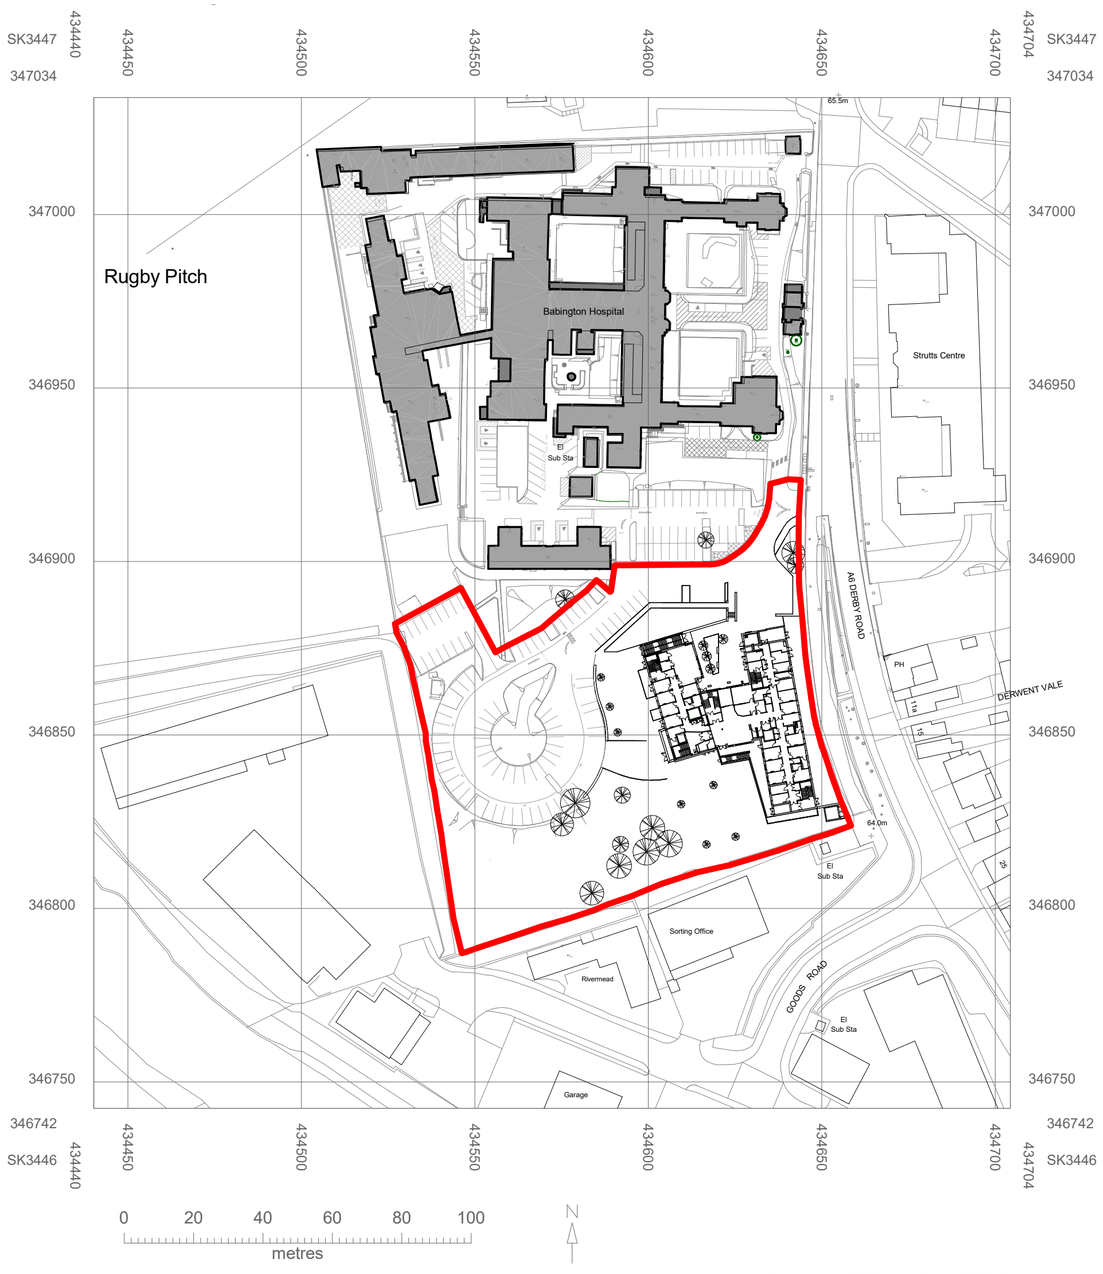


© Crown copyright 2020 Ordnance Survey 100053143

Planning Application
Site Boundary

Site Address:
Belper Clinic
Derby Road
Belper
DE56 1WH

RCA.

**Race Cottam** Associates.
Sheffield Studio | 1 East Parade | Sheffield | S1 2ET
0114 273 7050
**Architects** racecottam.com

Client:
Henry Brothers

Project :
Belper Integrated Health Hub

RCA Project Ref:
3542-02

Drawing Title :
Site Location Plan

Drawing Number:

| Project Code | Originator | Volume | Level | File Type | Role | Number |
|---|---|---|---|---|---|---|
| A5057 | RCA | V1 | XX | DR | A | 0916 |

| Status: | Suitability Description: | Revision Description: | Revision: |
|---|---|---|---|
| S3 | For Review & Comment | PRELIMINARY | P01 |

© This drawing is the copyright of Race Cottam Associates Ltd. Do not scale from this drawing.