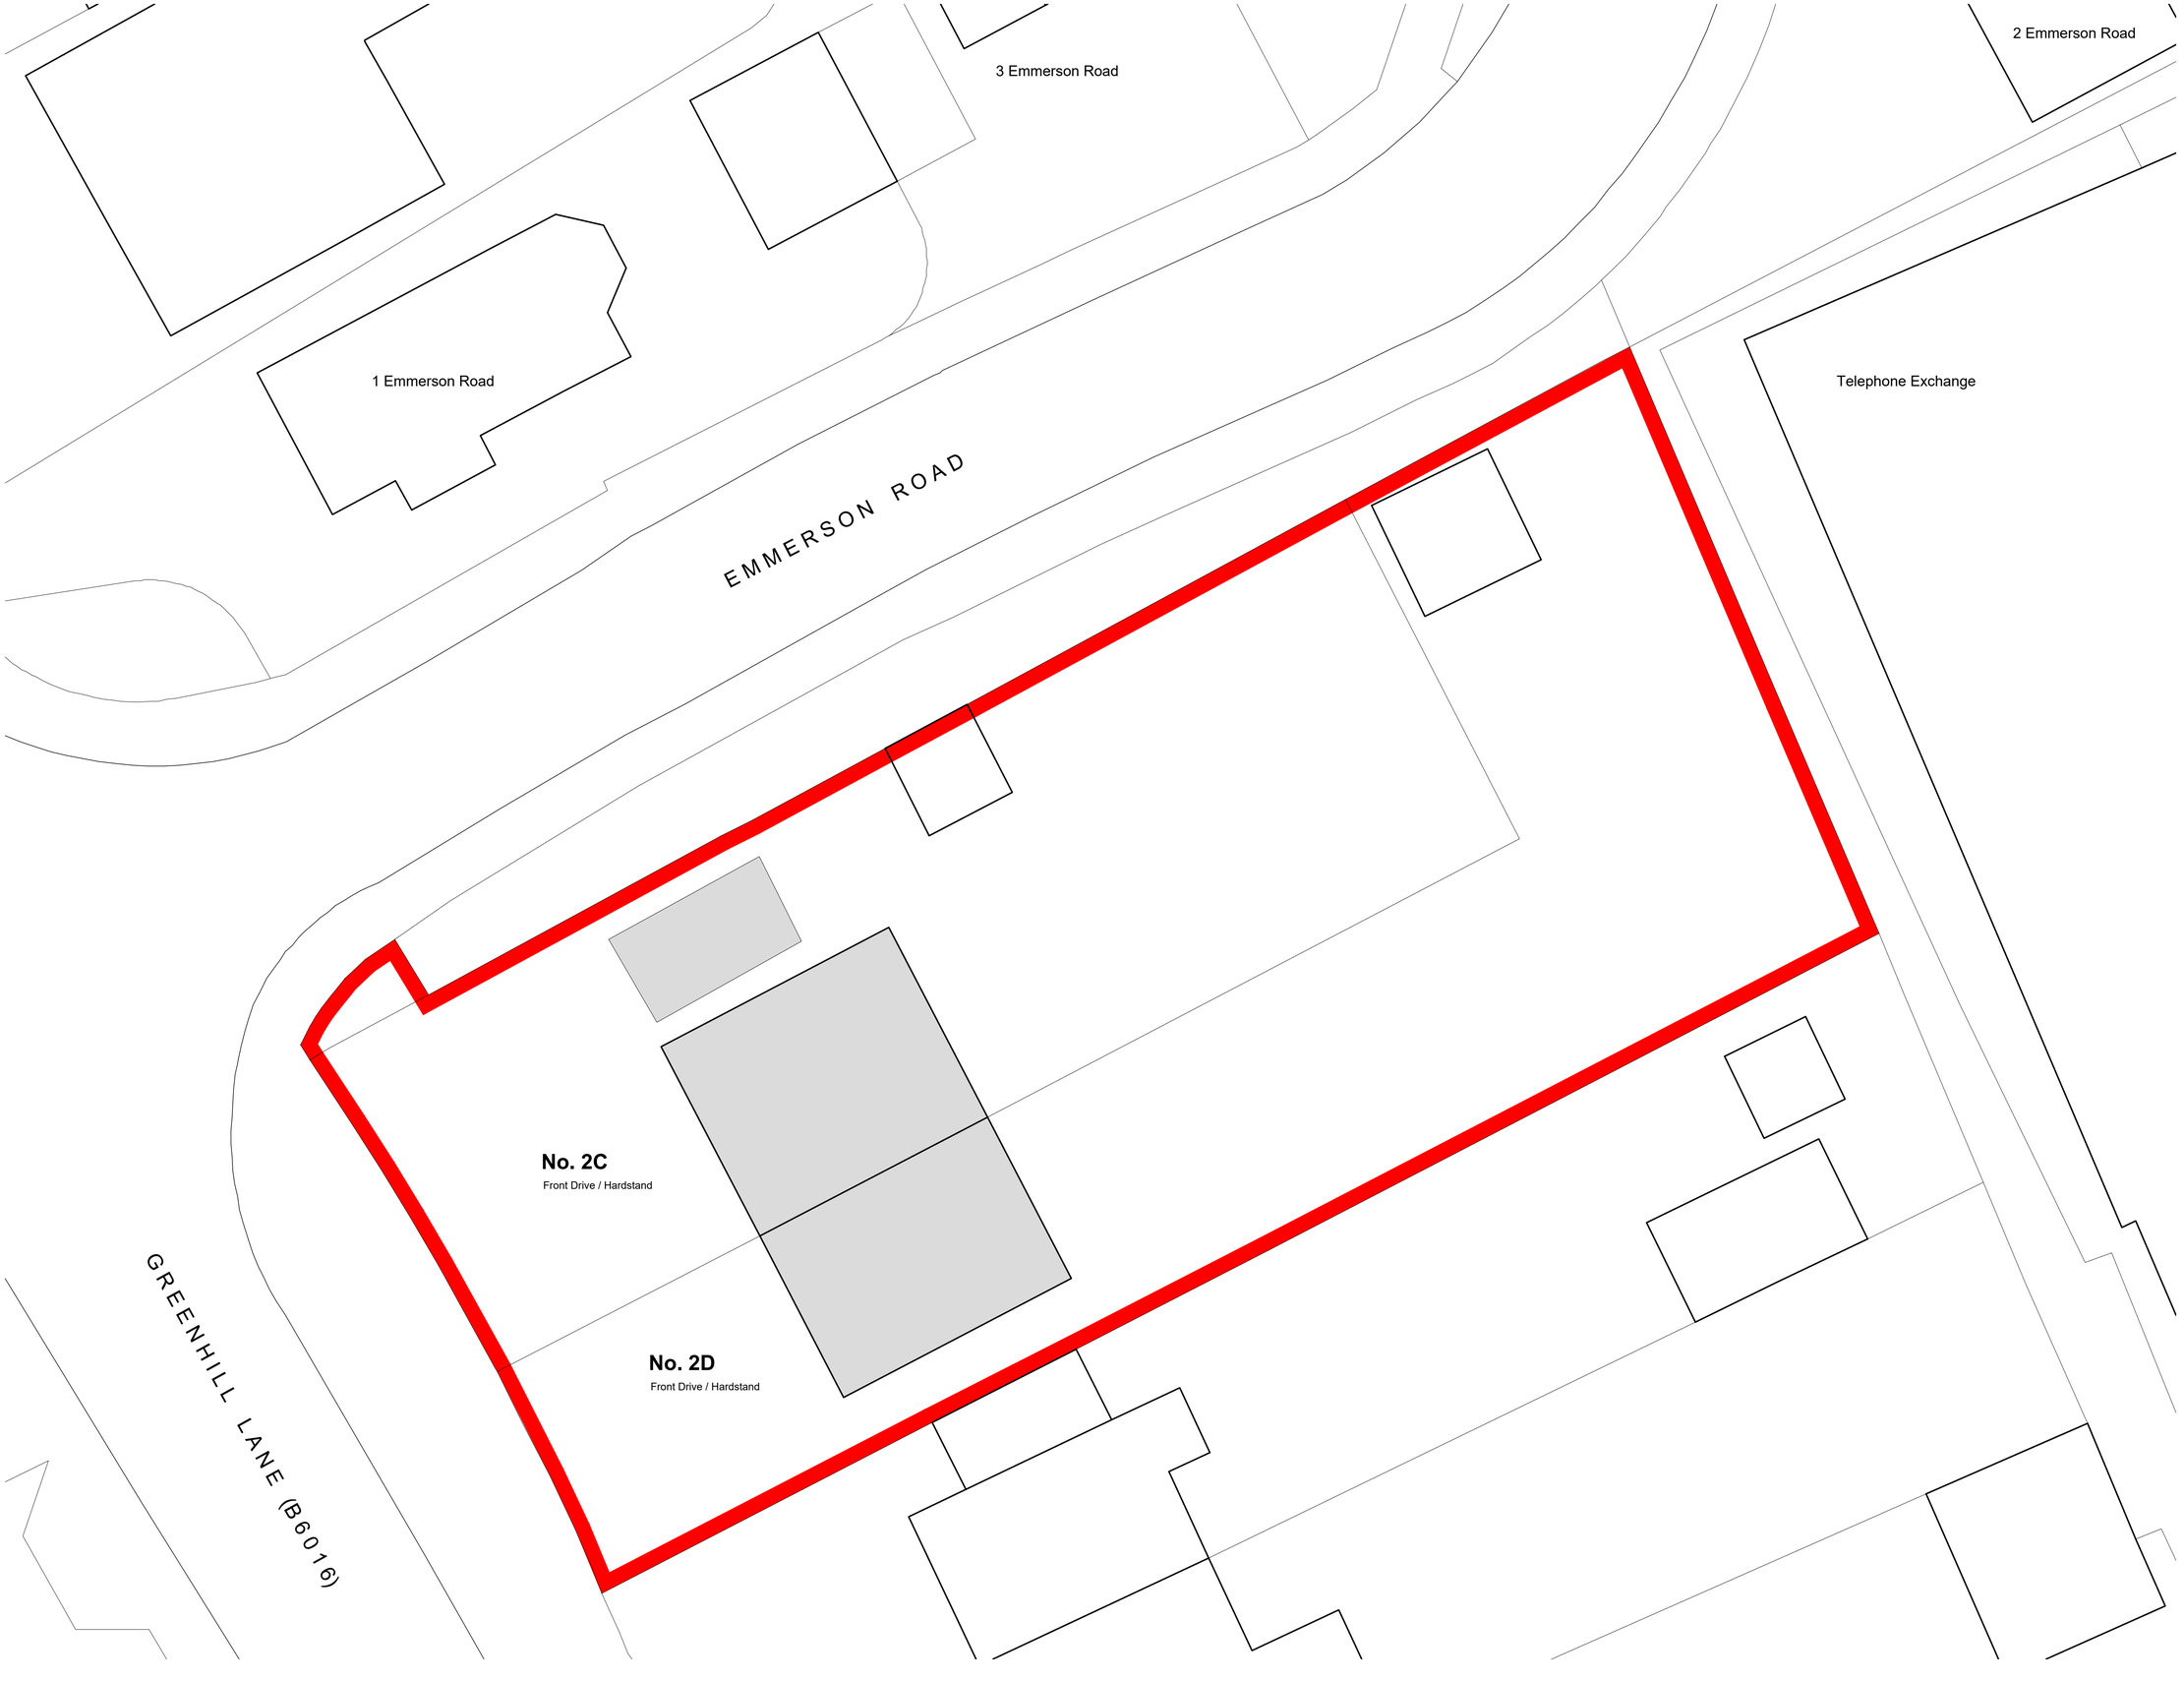


©

Dimensions to be verified on site.
Use figured dimensions only. Do not work from reduced scale drawings. Please refer to scale and sheet size as indicated.

This drawing is the property of SCG DESIGN LTD
Copyright is reserved by them and the drawing is issued on the condition that it is not copied, reproduced, retained or disclosed to any unauthorised person without the prior consent in writing of SCG DESIGN LTD

DO NOT SCALE

NOTES

NORTH

SCALE 1:100

0m 1 2 3 4 5 6 7 8 9 10

| Rev. | Date | Revision | By | Checked |
|---|---|---|---|---|

SCG DESIGN LTD
Architectural Services
SCG Design Ltd. Registration Number: 13354624
Registered in England and Wales
4 Dahlia Drive, Oakwood, Derby, DE21 2XJ
Telephone - 07825 814804 Email - scgdesign@outlook.com

Client
Eddie Elkington

Project
Proposed Change of Use at:
2C Greenhill Lane,
Riddings, DE55 4EX

Drawing Title
Existing Site Plan

| Drawn by | Checked by |
|---|---|
| SCG | SCG |
| Scale | Date |
| 1:100 | Sept; 2026 |
| File Identifier | Revision |
| SCGD 723 002 | - |

Purpose of Issue
FOR INFORMATION