Copyright retained in accordance with the copyright, design, and patents act 1988.

DO NOT SCALE OFF DRAWINGS UNLESS FOR PLANNING PURPOSES


Dimensions to be checked on site.

CDM Regulations 2015

Principal contractor to plan for mitigation measures in response to hazards.
CDM Regulations require that **all** projects are to:

- **Have workers to be competent and are suitably skilled for the work they carry out;**
- **Contractors to provide appropriate supervision, instruction and information to all on site workers to provide a safe working environment;**
- **Have a written construction phase plan.**

Worcester Lloyd are appointed as `Designer` only, unless a written appointment has been completed for the formal appointment as `Principal Designer`. If Worcester Lloyd has been appointed as `**Principal Designer**` then refer to 'Pre-construction information pack' for design health and safety information for this project.

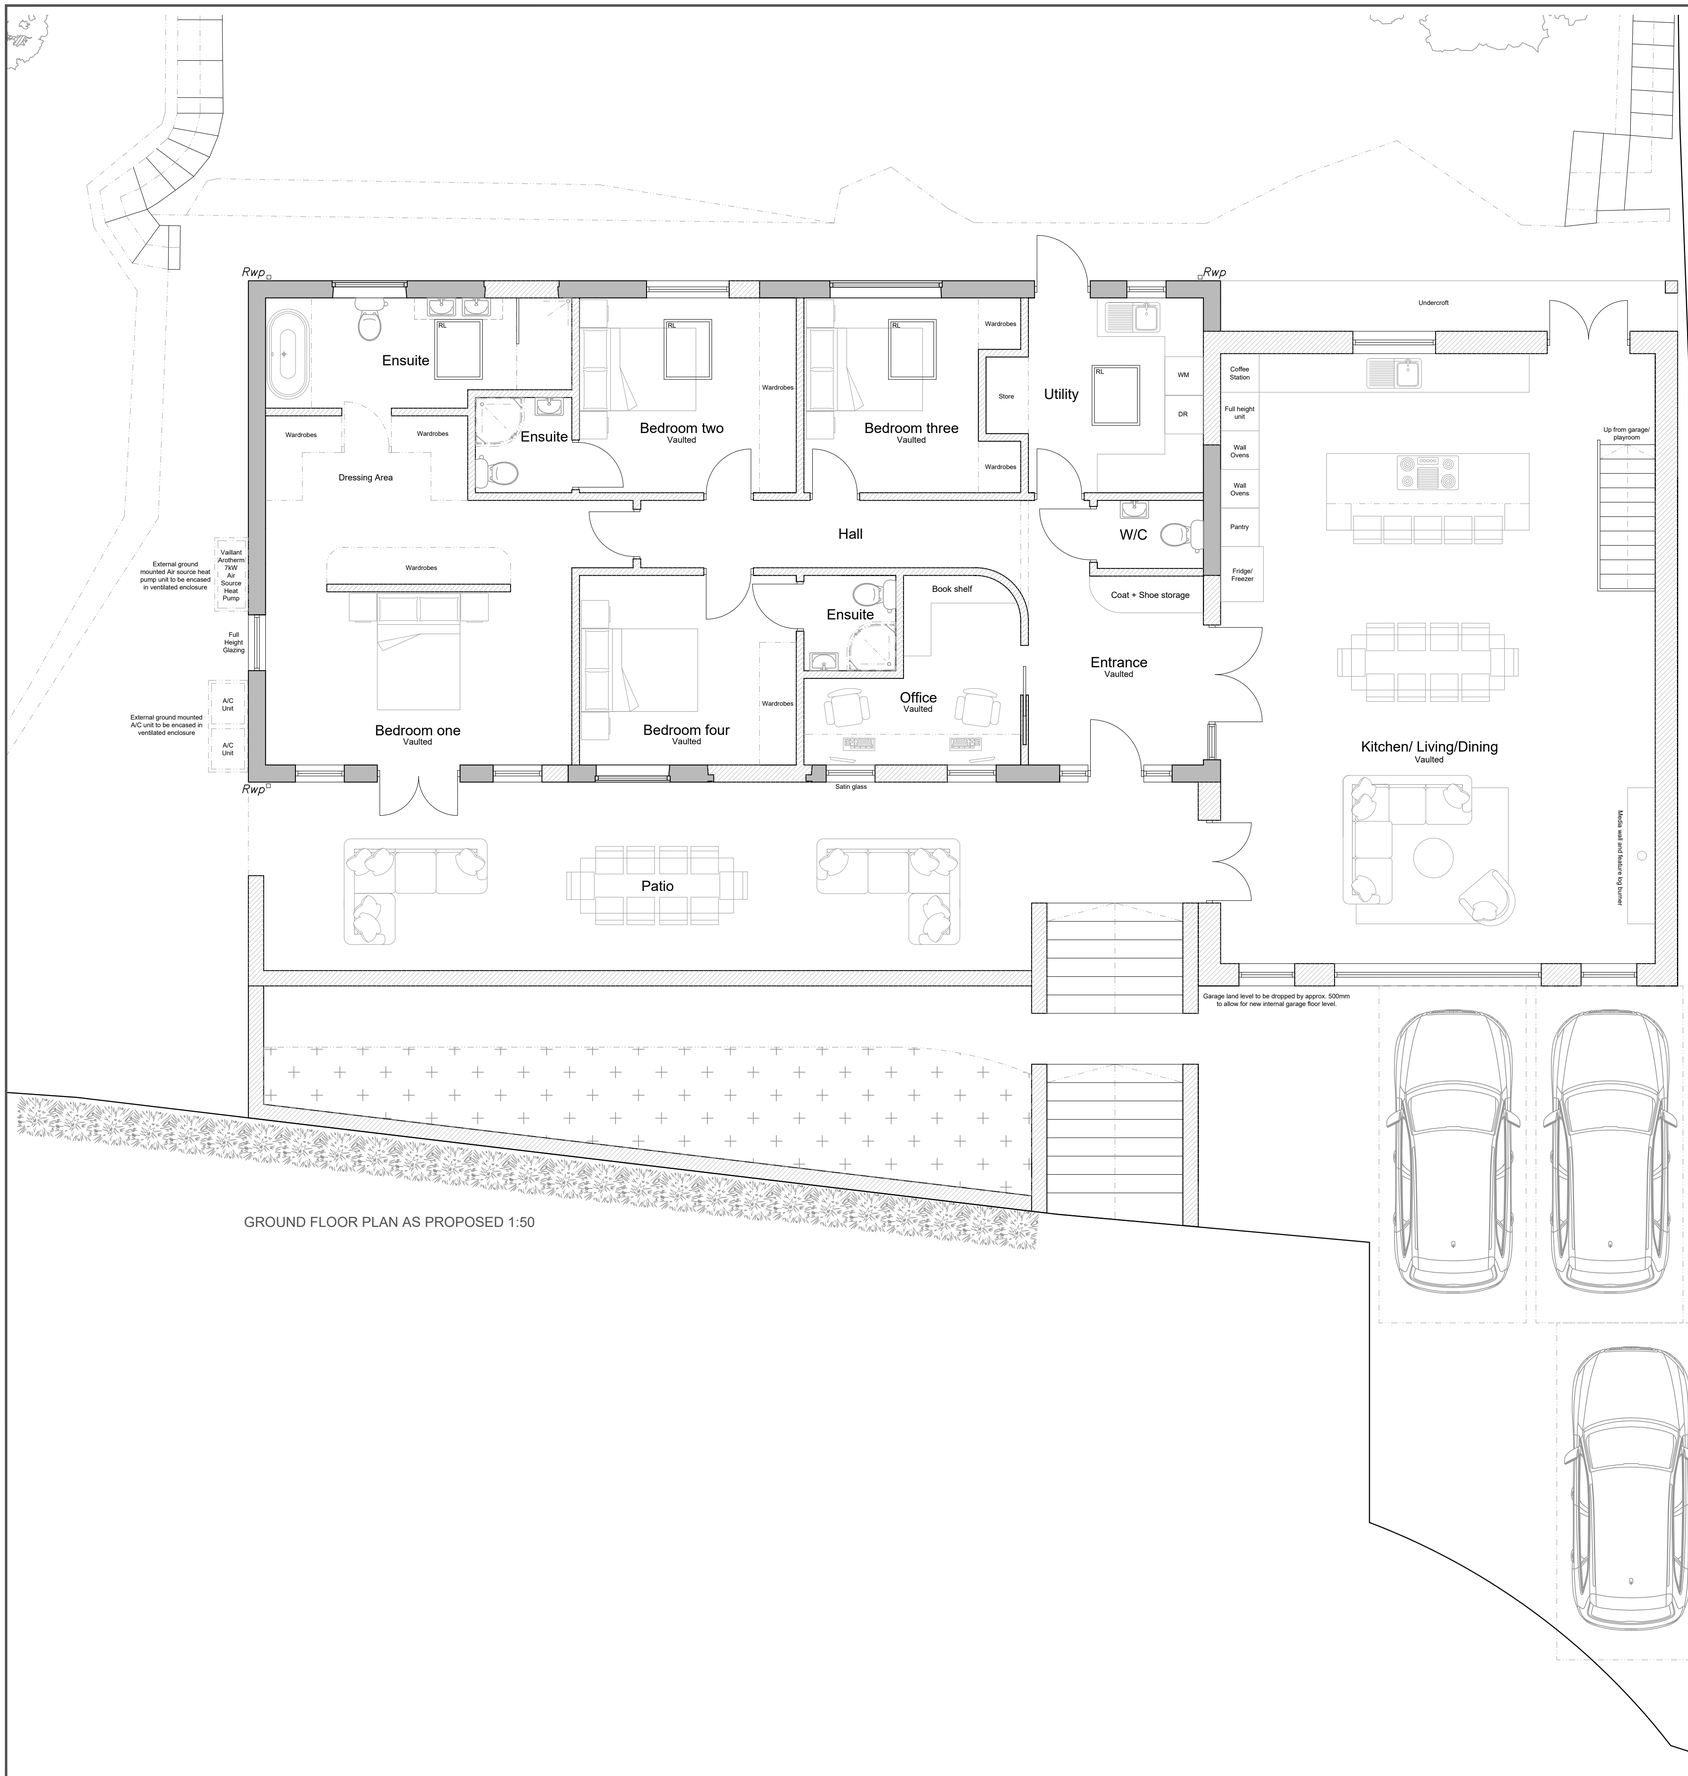

GROUND FLOOR PLAN AS PROPOSED 1:50

LOWER GROUND FLOOR PLAN AS PROPOSED 1:50

Planning application

1:50
1m 0 1m 2m 3m 4m 5m

Rev	Note	Date
C	Amended to Highways comments	14.09.26
B	Amended to comments	22.07.26
A	Amended to comments	17.07.26

WORCESTER LLOYD
ARCHITECTS & ENGINEERS

Derby Office: 01332 498 770
www.worcesterlloyd.com

RIBA Chartered Practice

Project **2 Holly bush Lane, Makeney**

Drawing Title **Floor Plans as proposed**

Scale 1:50
Sheet A1
Drawn By GN

Date	Job No.	Drawing No.	Revision
Jun '26	061 2026	003	C