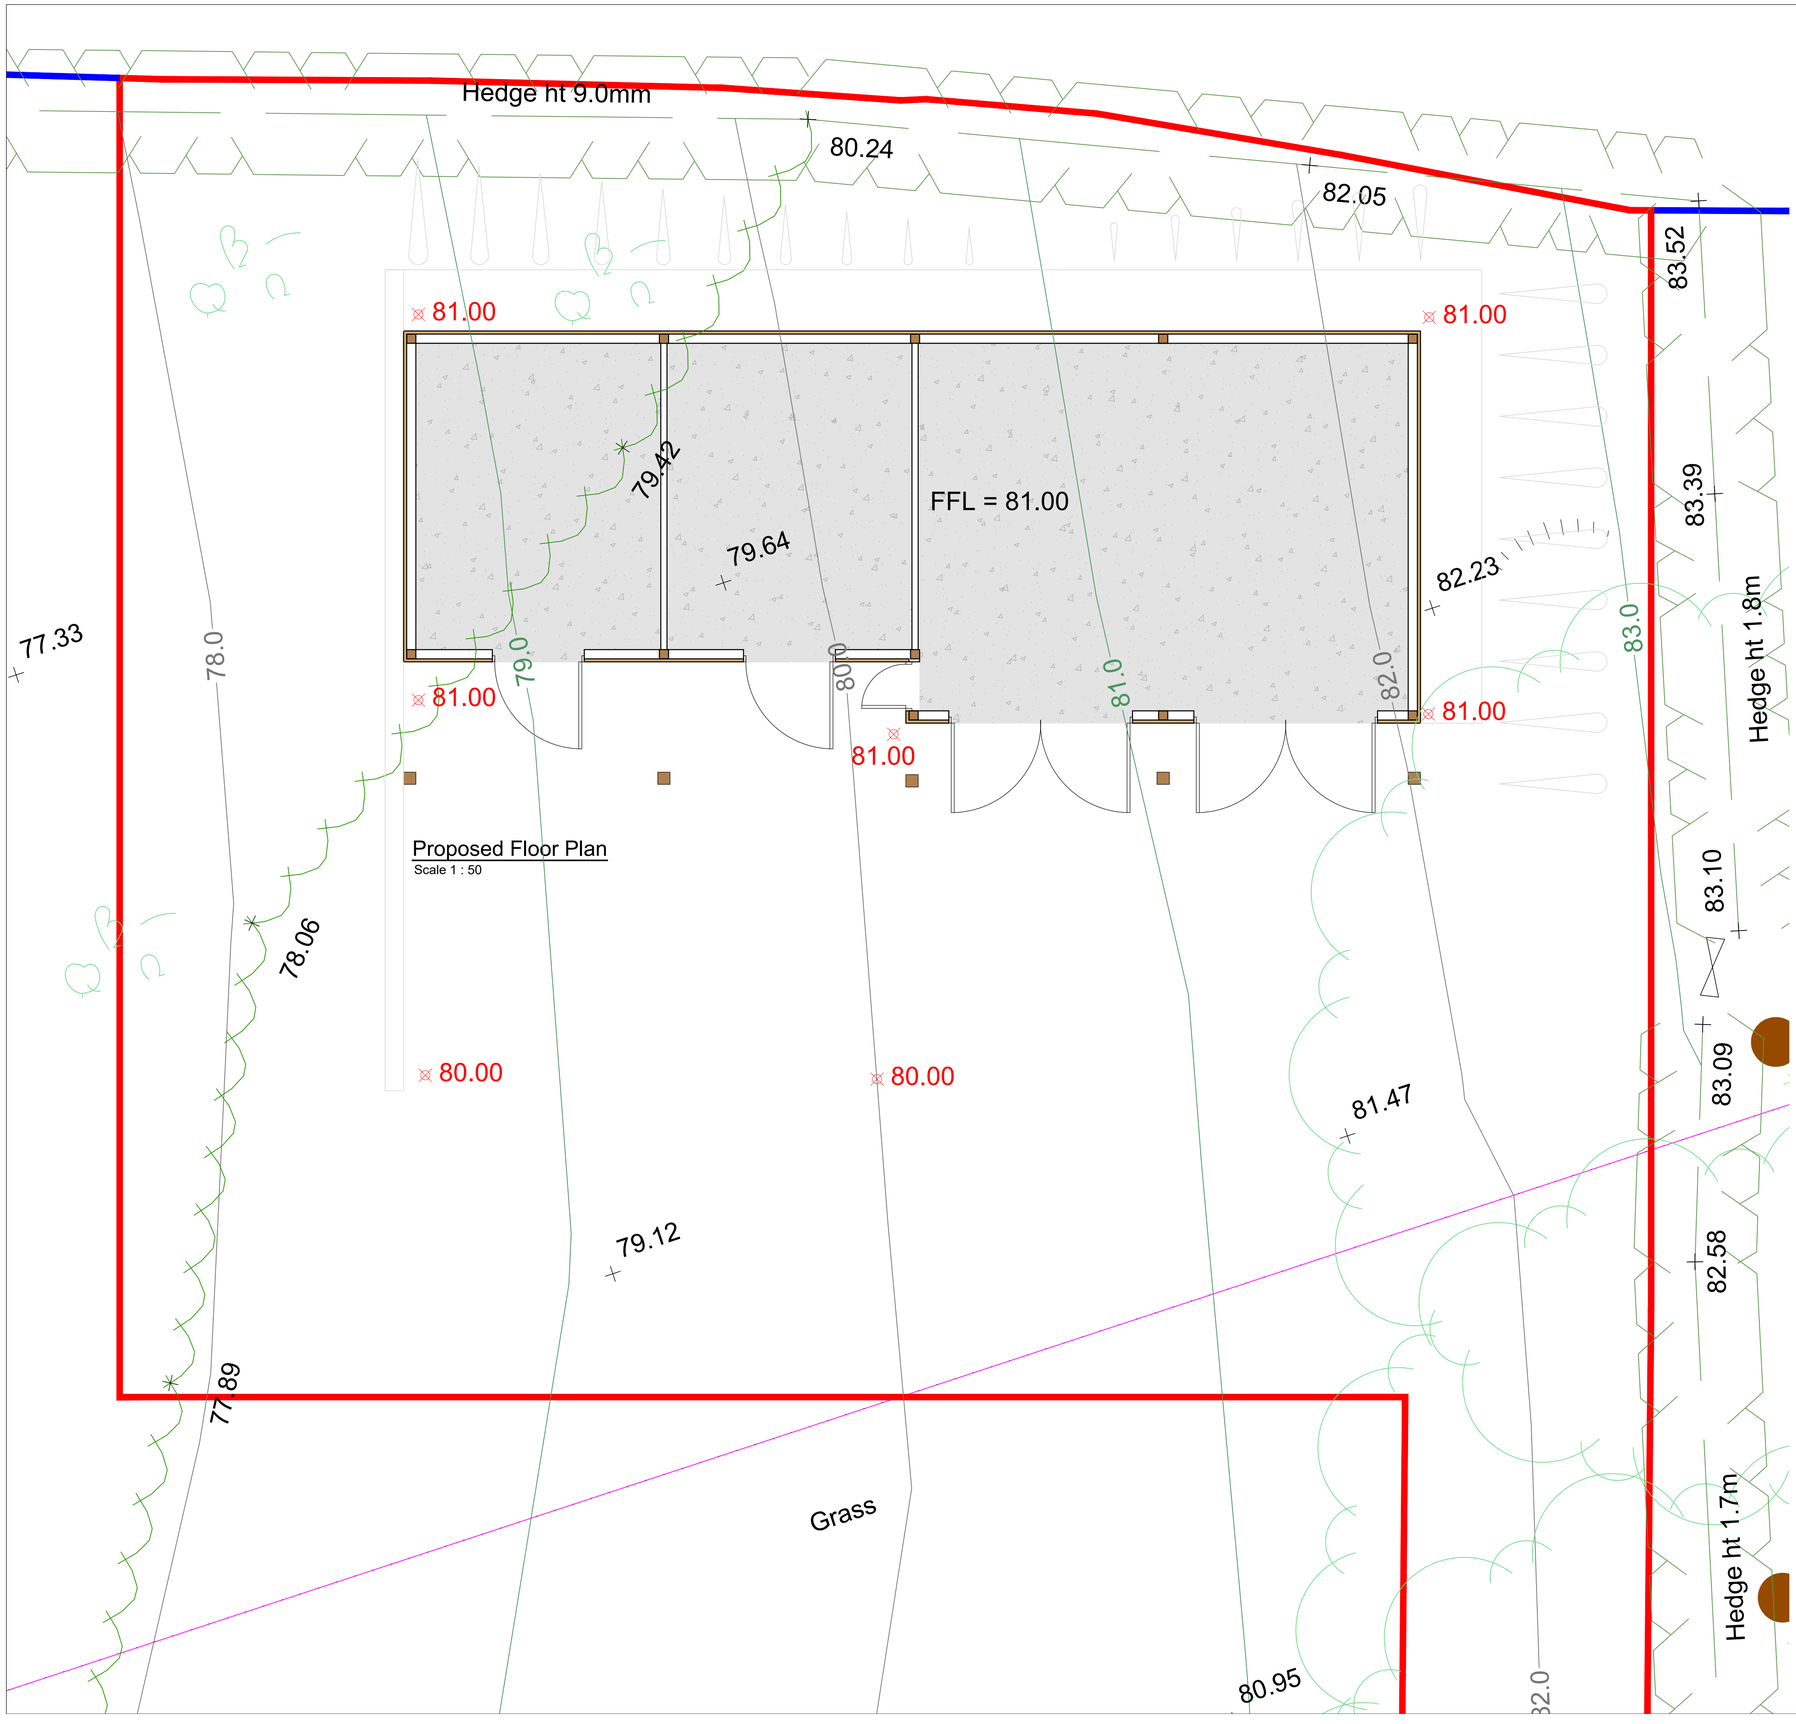

PLANNING PURPOSES ONLY.

Notes:

1) The contractor to confirm details of the existing structure are correct prior to commencement of any works. if there are any discrepancies please contact us.

2) Soakaways are to be a minimum of 5.0m away from any building and 10.0m away from any water course.

3) All drainage details are indicative and should there be any discrepancies, please contact us to review or agree with the building control officer.

4) Contractor to locate the position of any existing services prior to excavation.

5) In any project in which a Party Wall Agreement is required, it is the contractor/ client responsibility.

Rev.	Revision Description	Drn	Date

JTAYLOR DESIGN & DRAFTING

Client

Nick Blount

Contract Title:

Proposed Barn and Stables

The Old Vicorage, Horsely

Drawing Contents:

Idicative Levels Plan

Drawing Status:

PRELIMINARY

Drawn by:	Date:	Scale:
JT	May '26	1@50 @ A1

Drawing No: JT0028-003 P0