
No.133

AVA/2026/0503.

AMENDED DRAWINGS

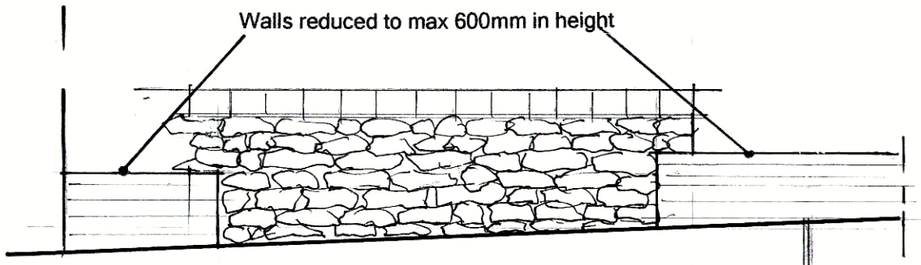


ELEVATION

BOUNDARY

BOUNDARY

PLAN

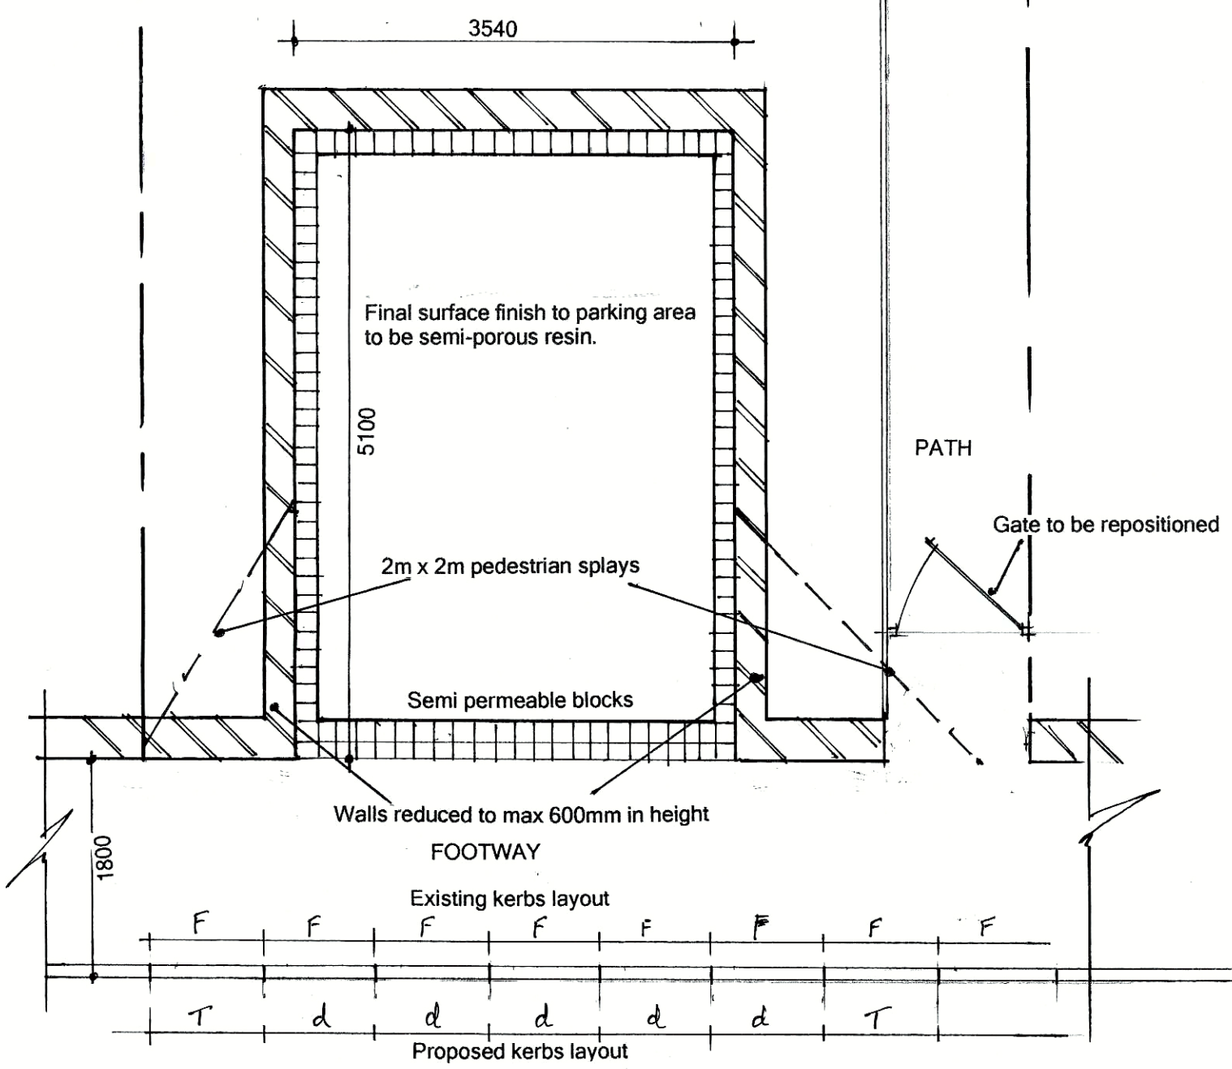

Scale: 1:50

BELPER LANE

DATE: JULY 2026
DRAWN: M. MORRIS

DROPPED KERB APPLICATION
133 BELPER LANE
BELPER DERBYS
DE56 2UH