

FRONT ELEVATION AS PROPOSED 1:50

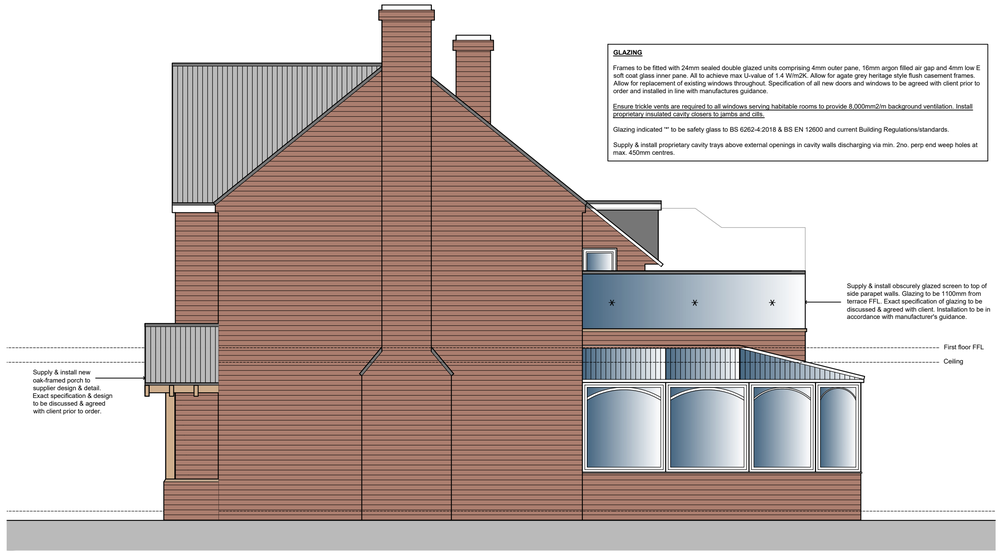

SIDE ELEVATION AS PROPOSED 1:50



REAR ELEVATION AS PROPOSED 1:50

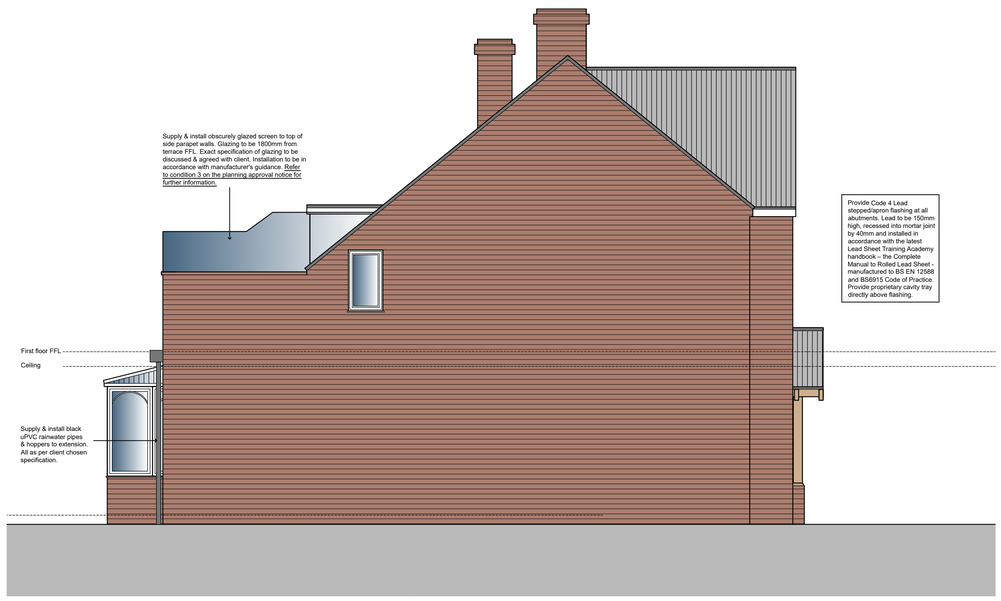

SIDE ELEVATION AS PROPOSED 1:50

Copyright retained in accordance with the copyright, design, and patents act 1988.

DO NOT SCALE OFF DRAWINGS
Dimensions to be checked on site.

CDM Regulations 2015

Principal contractor to plan for mitigation measures in response to hazards. CDM Regulations require that **all** projects are to:

- **Have workers to be competent and are suitably skilled for the work they carry out;**
- **Contractors to provide appropriate supervision, instruction and information to all on site workers to provide a safe working environment;**
- **Have a written construction phase H&S plan**

Worcester Lloyd are appointed as `Designer` only, unless a written appointment has been completed for the formal appointment as `Principal Designer`. If Worcester Lloyd has been appointed as `**Principal Designer**` then refer to 'Pre-construction information pack' for design health and safety information for this project.

Building Control

Drawings are in draft until approved in writing by Building control. These drawings are to be read in conjunction with all consultants information, including but not limited to; Structural design.

Planning Conditions

Refer to planning approval for all planning conditions. Drawings are to be read in conjunction with the planning approval notice.

Rev	Note	Date
A	Revised balustrade	11.09.26

WORCESTER LLOYD
ARCHITECTS & ENGINEERS
Derby Office: 01332 498 770
Hitchin Office: 01462 226 308
www.worcesterlloyd.co.uk
RIBA
Chartered Practice

Project **21 Broadway, Duffield**

Drawing Title **Elevations as proposed**

Scale 1:50 | Sheet A1 | Drawn By SW | Checked By PA

Date	Job No.	Drawing No.	Revision
April 26	155 2025	013	A

Construction Issue