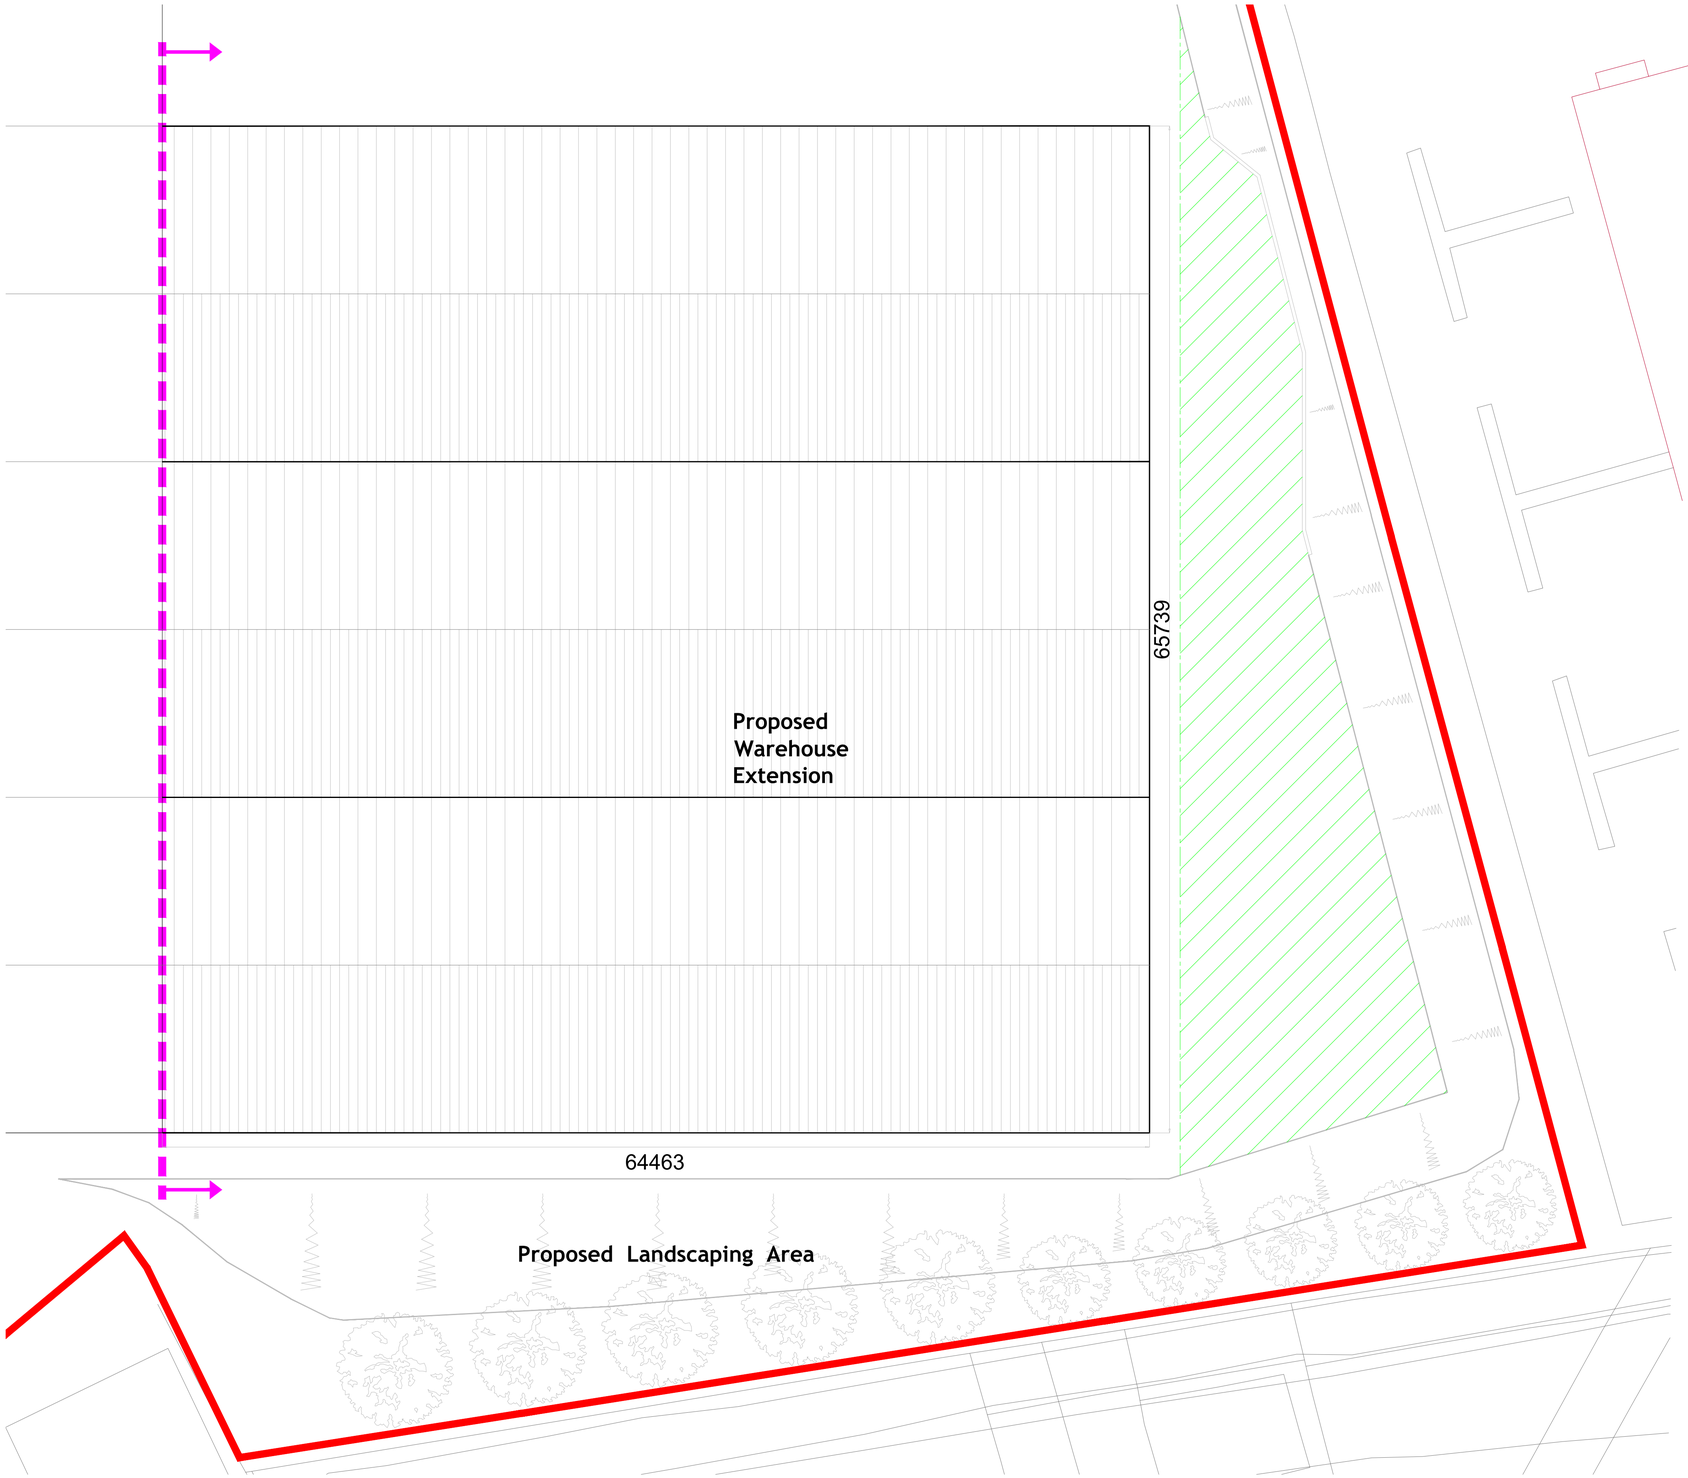


Proposed Roof Plan Scale 1:200

NOTES
All dimensions must be checked on site and not scaled from this drawing. Any discrepancies shall be noted to the Contract Administrator immediately

© COPYRIGHT
This drawing is copright and may not be altered, reproduced or used other than for the contract works for which it is issued without the express permission of Gaskell Construction Consultants LTD.

Amendment	Date

Project Title

PROPOSED EXTENSION TO WAREHOUSE, NATIONAL AUTO PARTS, ALFRETON, DERBYSHIRE

Client

NATIONAL AUTO PARTS

Drawing Title

PROPOSED BLOCK PLAN

Drawing Nr. GBS/2674/006

For Construction		As Built		Planning		Tender	
Comm't/Approval		Preliminary		Building Reg's	X	Contract	

Date	Apr 26	*Drawn*	TST	*Revision*
Scale	1:200 @ A1	*Checked*	SM	..

Gaskell
CONSTRUCTION CONSULTANTS
CHARTERED BUILDING SURVEYORS
Architectural Consultants
Chartered Quantity Surveyors
Project Managers
Construction Cost Consultants
Victoria House, 104 Mansfield Road, Nottingham. Tel: 0115 948 4744 Fax: 0115 959 9630
email: surveyor@gaskell.uk.com