
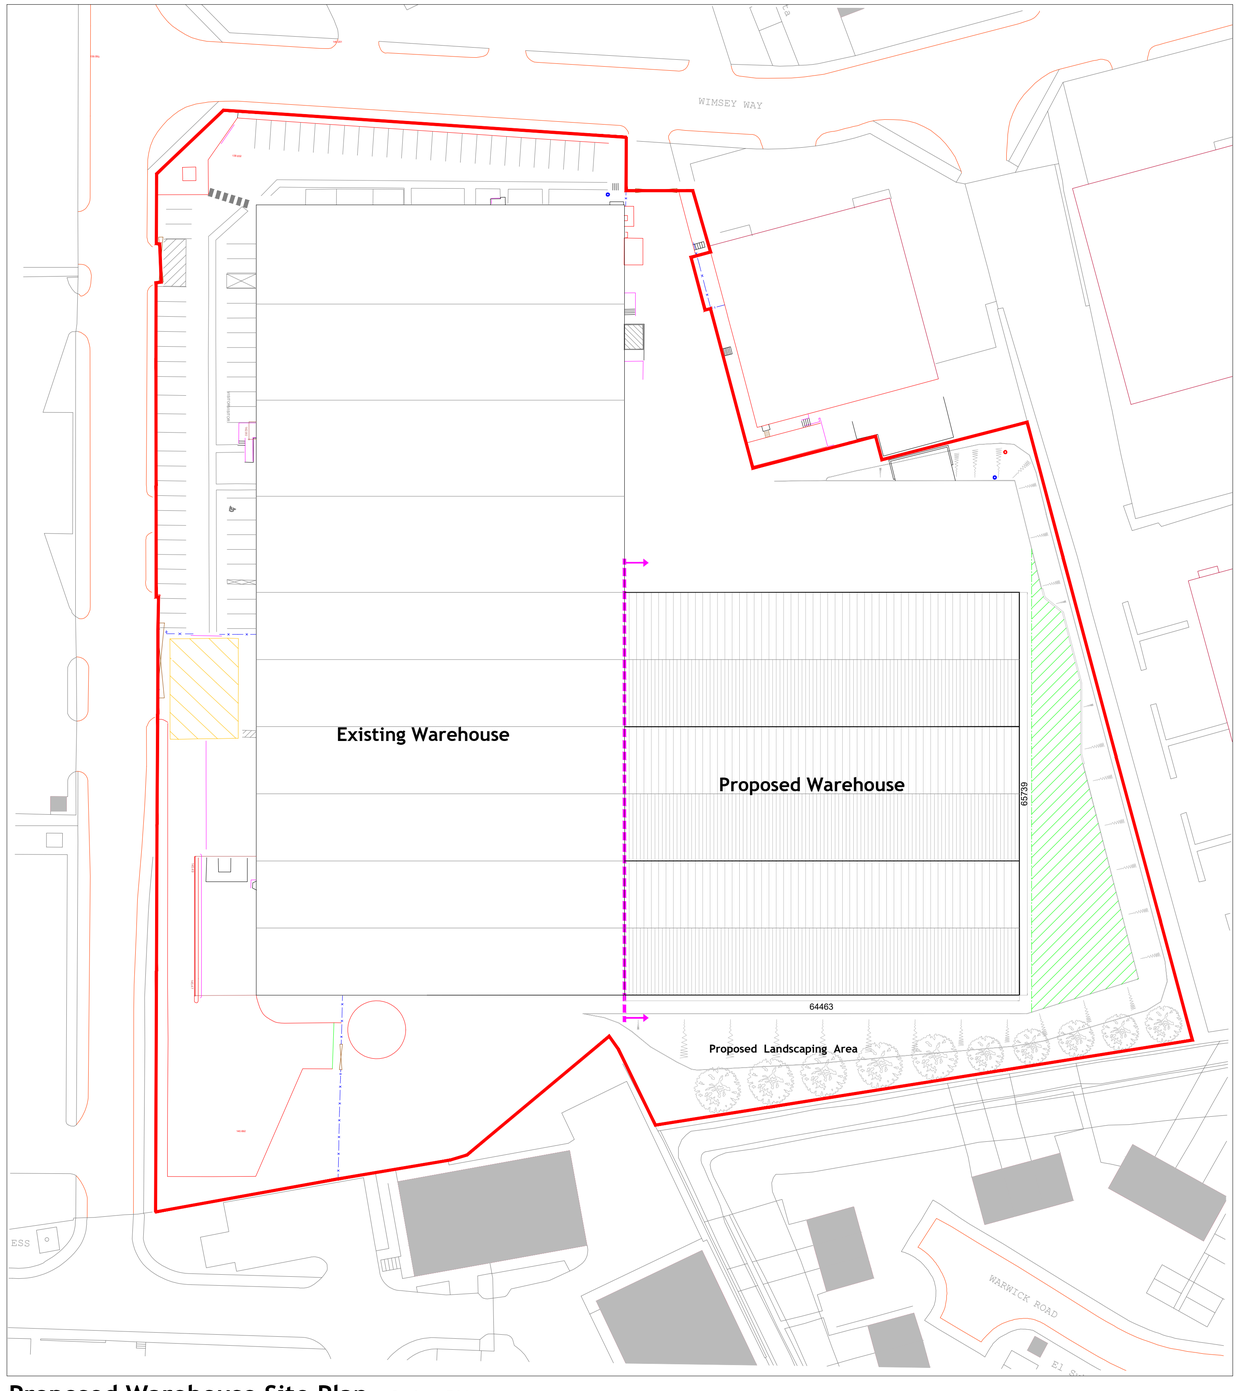


Proposed Warehouse Site Plan Scale 1:500

Scale 1:500
0 5000 10000 15000 20000 25000 30000 35000

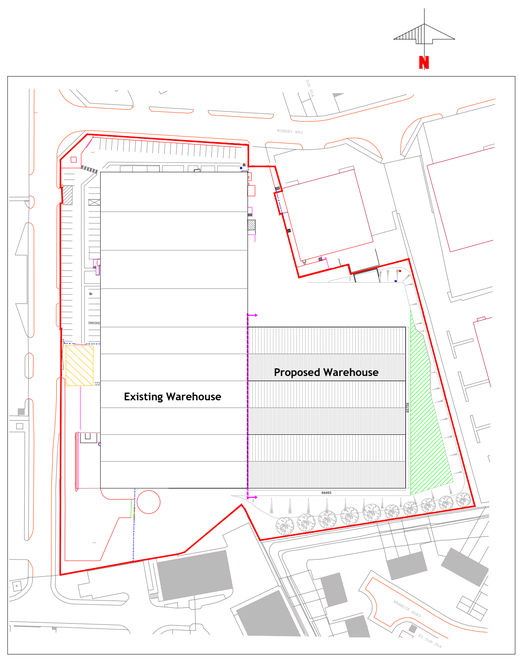

Proposed Warehouse Location Plan Scale 1:1250

Scale
1:2500
0 50000 100000 150000 200000

NOTES
All dimensions must be checked on site and not scaled from this drawing. Any discrepancies shall be noted to the Contract Administrator immediately

© COPYRIGHT
This drawing is copright and may not be altered, reproduced or used other than for the contract works for which it is issued without the express permission of Gaskell Construction Consultants LTD.

Amendment Date

Project Title
PROPOSED EXTENSION TO WAREHOUSE, NATIONAL AUTO PARTS, ALFRETON, DERBYSHIRE

Client
NATIONAL AUTO PARTS

Drawing Title
PROPOSED SITE LOCATION PLAN

Drawing Nr. GBS/2674/002

For Construction		As Built		Planning		Tender	
Comm't/Approval		Preliminary		Building Reg's	X	Contract	

Date	Apr 26	Drawn	TST	Revision
Scale	1:200 @ A1	Checked	SM	..

Gaskell
CONSTRUCTION CONSULTANTS
CHARTERED BUILDING SURVEYORS
Architectural Consultants
Chartered Quantity Surveyors
Project Managers
Construction Cost Consultants
Victoria House, 104 Mansfield Road, Nottingham. Tel: 0115 948 4744 Fax: 0115 959 9630
email: surveyor@gaskell.uk.com