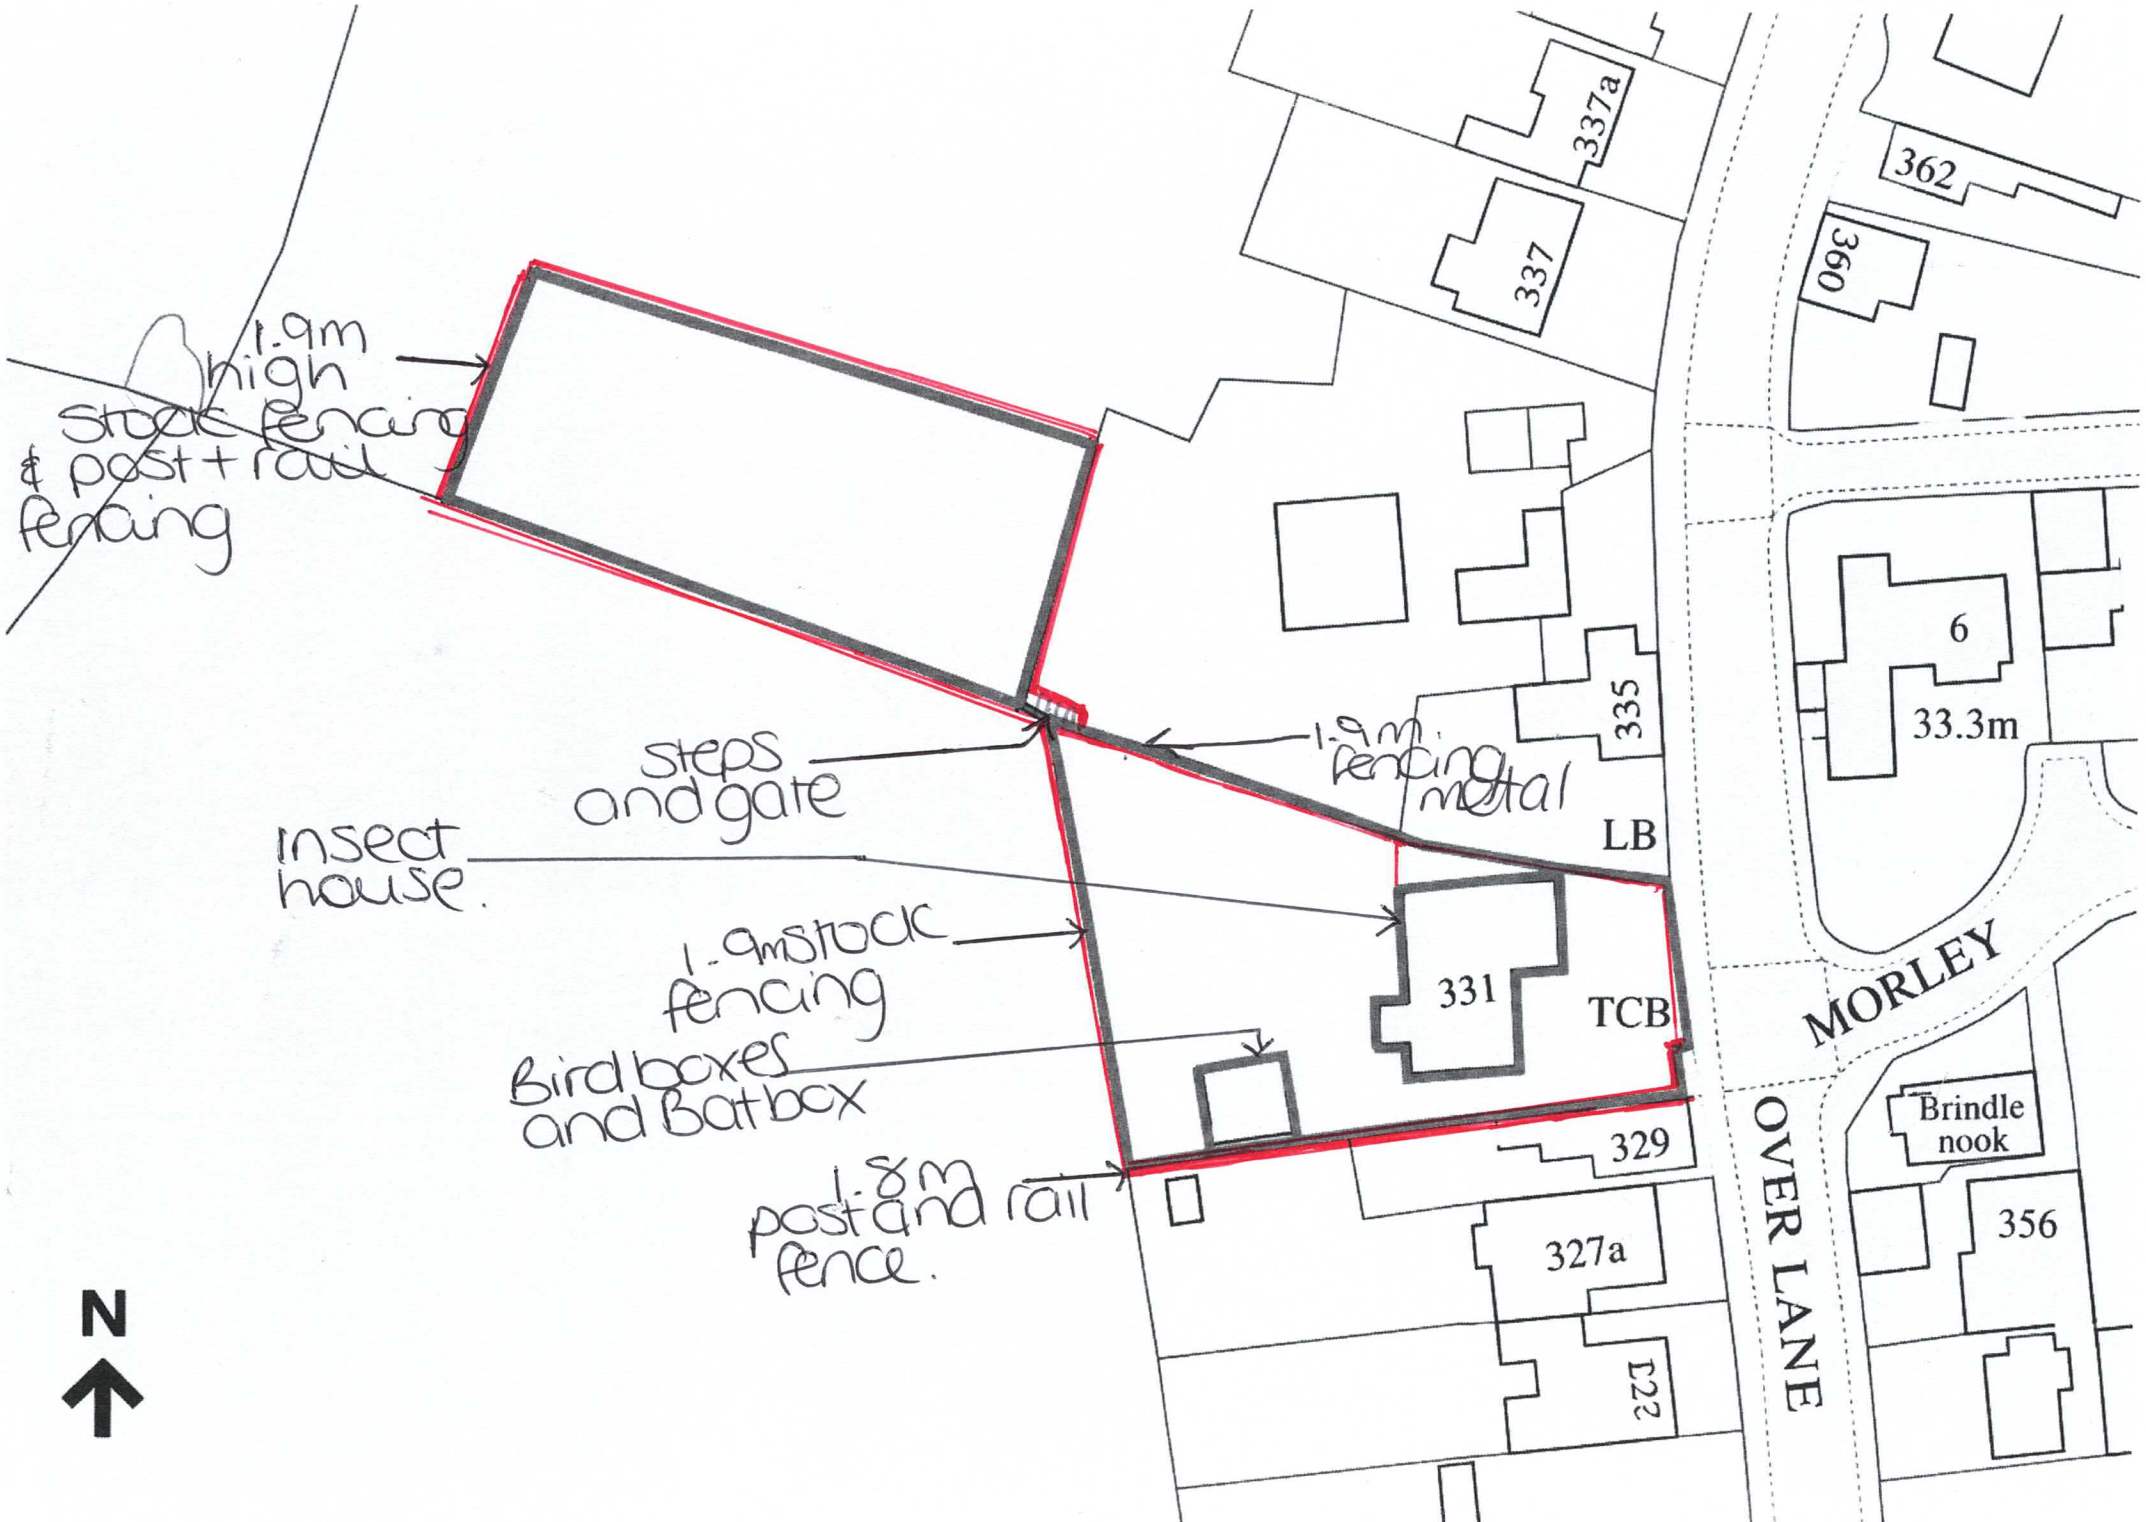

1.9m high stock fencing & post + rail fencing
steps and gate
1.9m fencing metal
insect house.
1.9m stock fencing
Bird boxes and Bat box
1.8m post and rail fence.
337a
337
362
360
6
33.3m
335
LB
331
TCB
329
327a
MORLEY
OVER LANE
Brindle nook
356
N