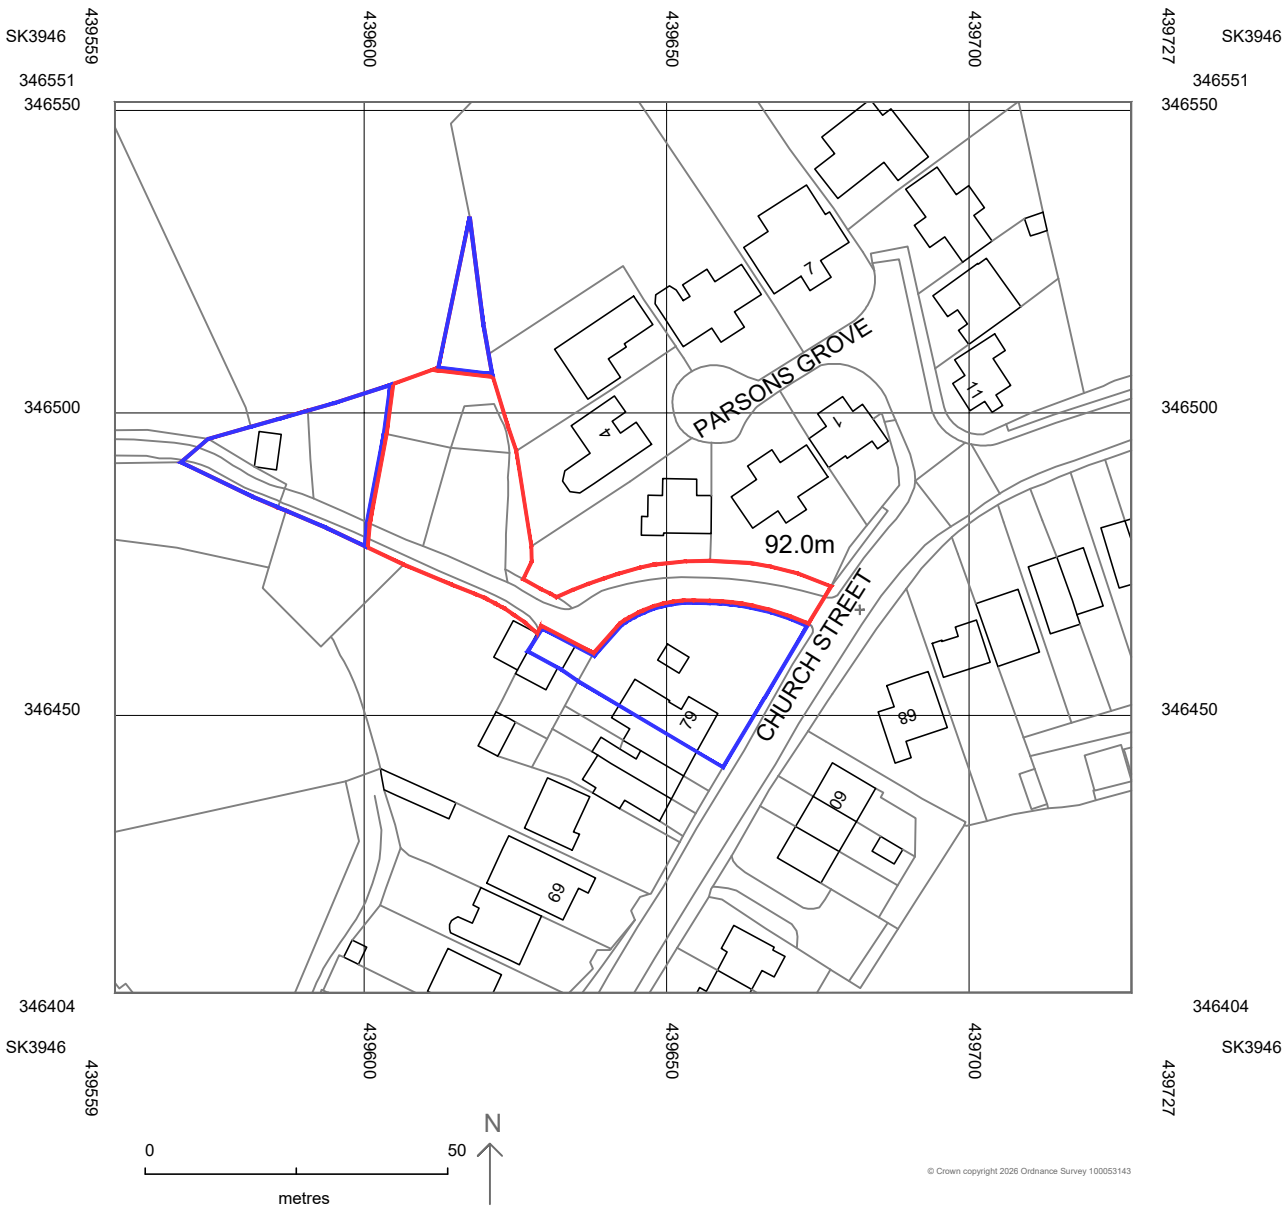


Revisions:

Rev A, 22.09.2026, EXTENT OF RED LINE BOUNDARY REV'D

GREY RICHARDS TROWELL ARCHITECTURE

Address: 1-3 Greenhill, Wirksworth, Derbyshire, DE4 4EN
Tel: 01629 825491
Email: info@grtarchitecture.co.uk
Website: www.grtarchitecture.co.uk

Client:	MR S. ASHBY
Project:	1 NO. NEW DWELLING
Address:	LAND TO THE REAR OF 79 CHURCH ROAD, DENBY VILLAGE
Drawing:	SITE LOCATION PLAN
Dwg No: 001	Date: 14.08.2026
Scale: 1:1250	Paper size: A4
RIBA Stage:	3

Please Note:

Drawings up to RIBA Work Stage 4 are not sufficiently detailed for construction

DO NOT SCALE DRAWING

© Grey Richards Trowell Architecture all rights reserved