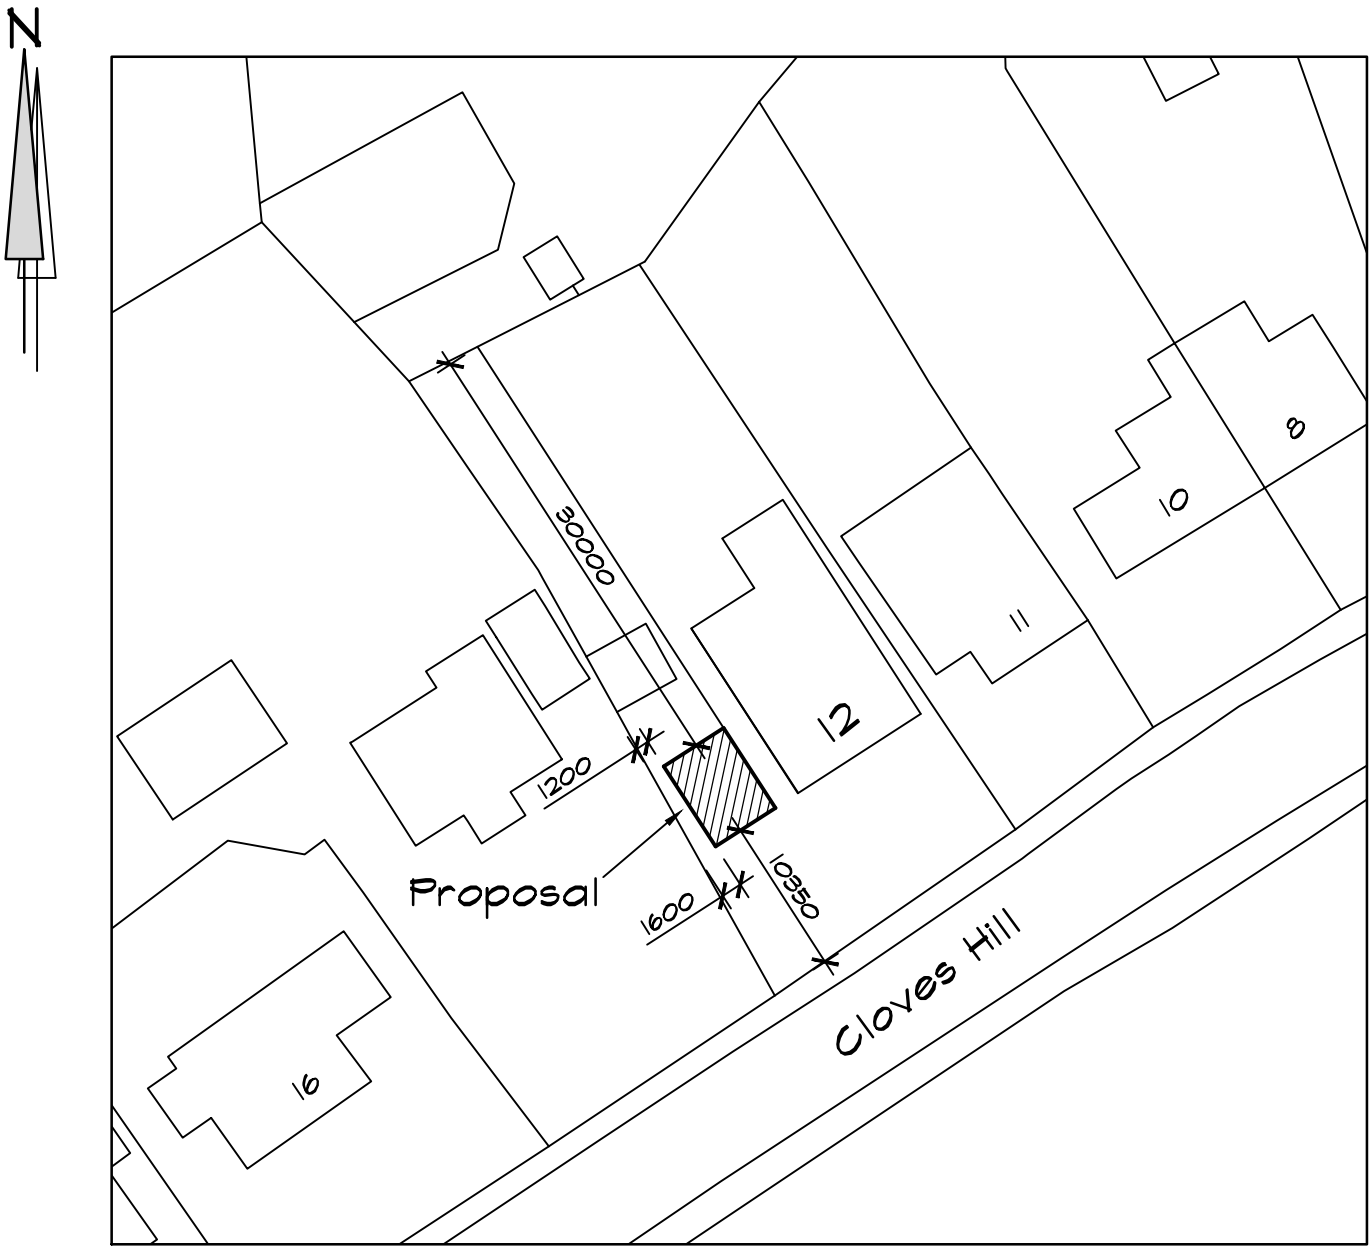

Block Plan

1:500

Address 12, Cloves Hill, Morley, Ilkeston.	CREATION BUILDING DESIGN	
Client Mr & Mrs S. Brown	7, Brackley Drive, Spondon, Derby DE21 7SA Mob. 07969 248579 E-mail kevinfitchett7@gmail.com	
Date September '26		
Drawing Title Block Plan	Scale 1:500	Drawing No 22628BP