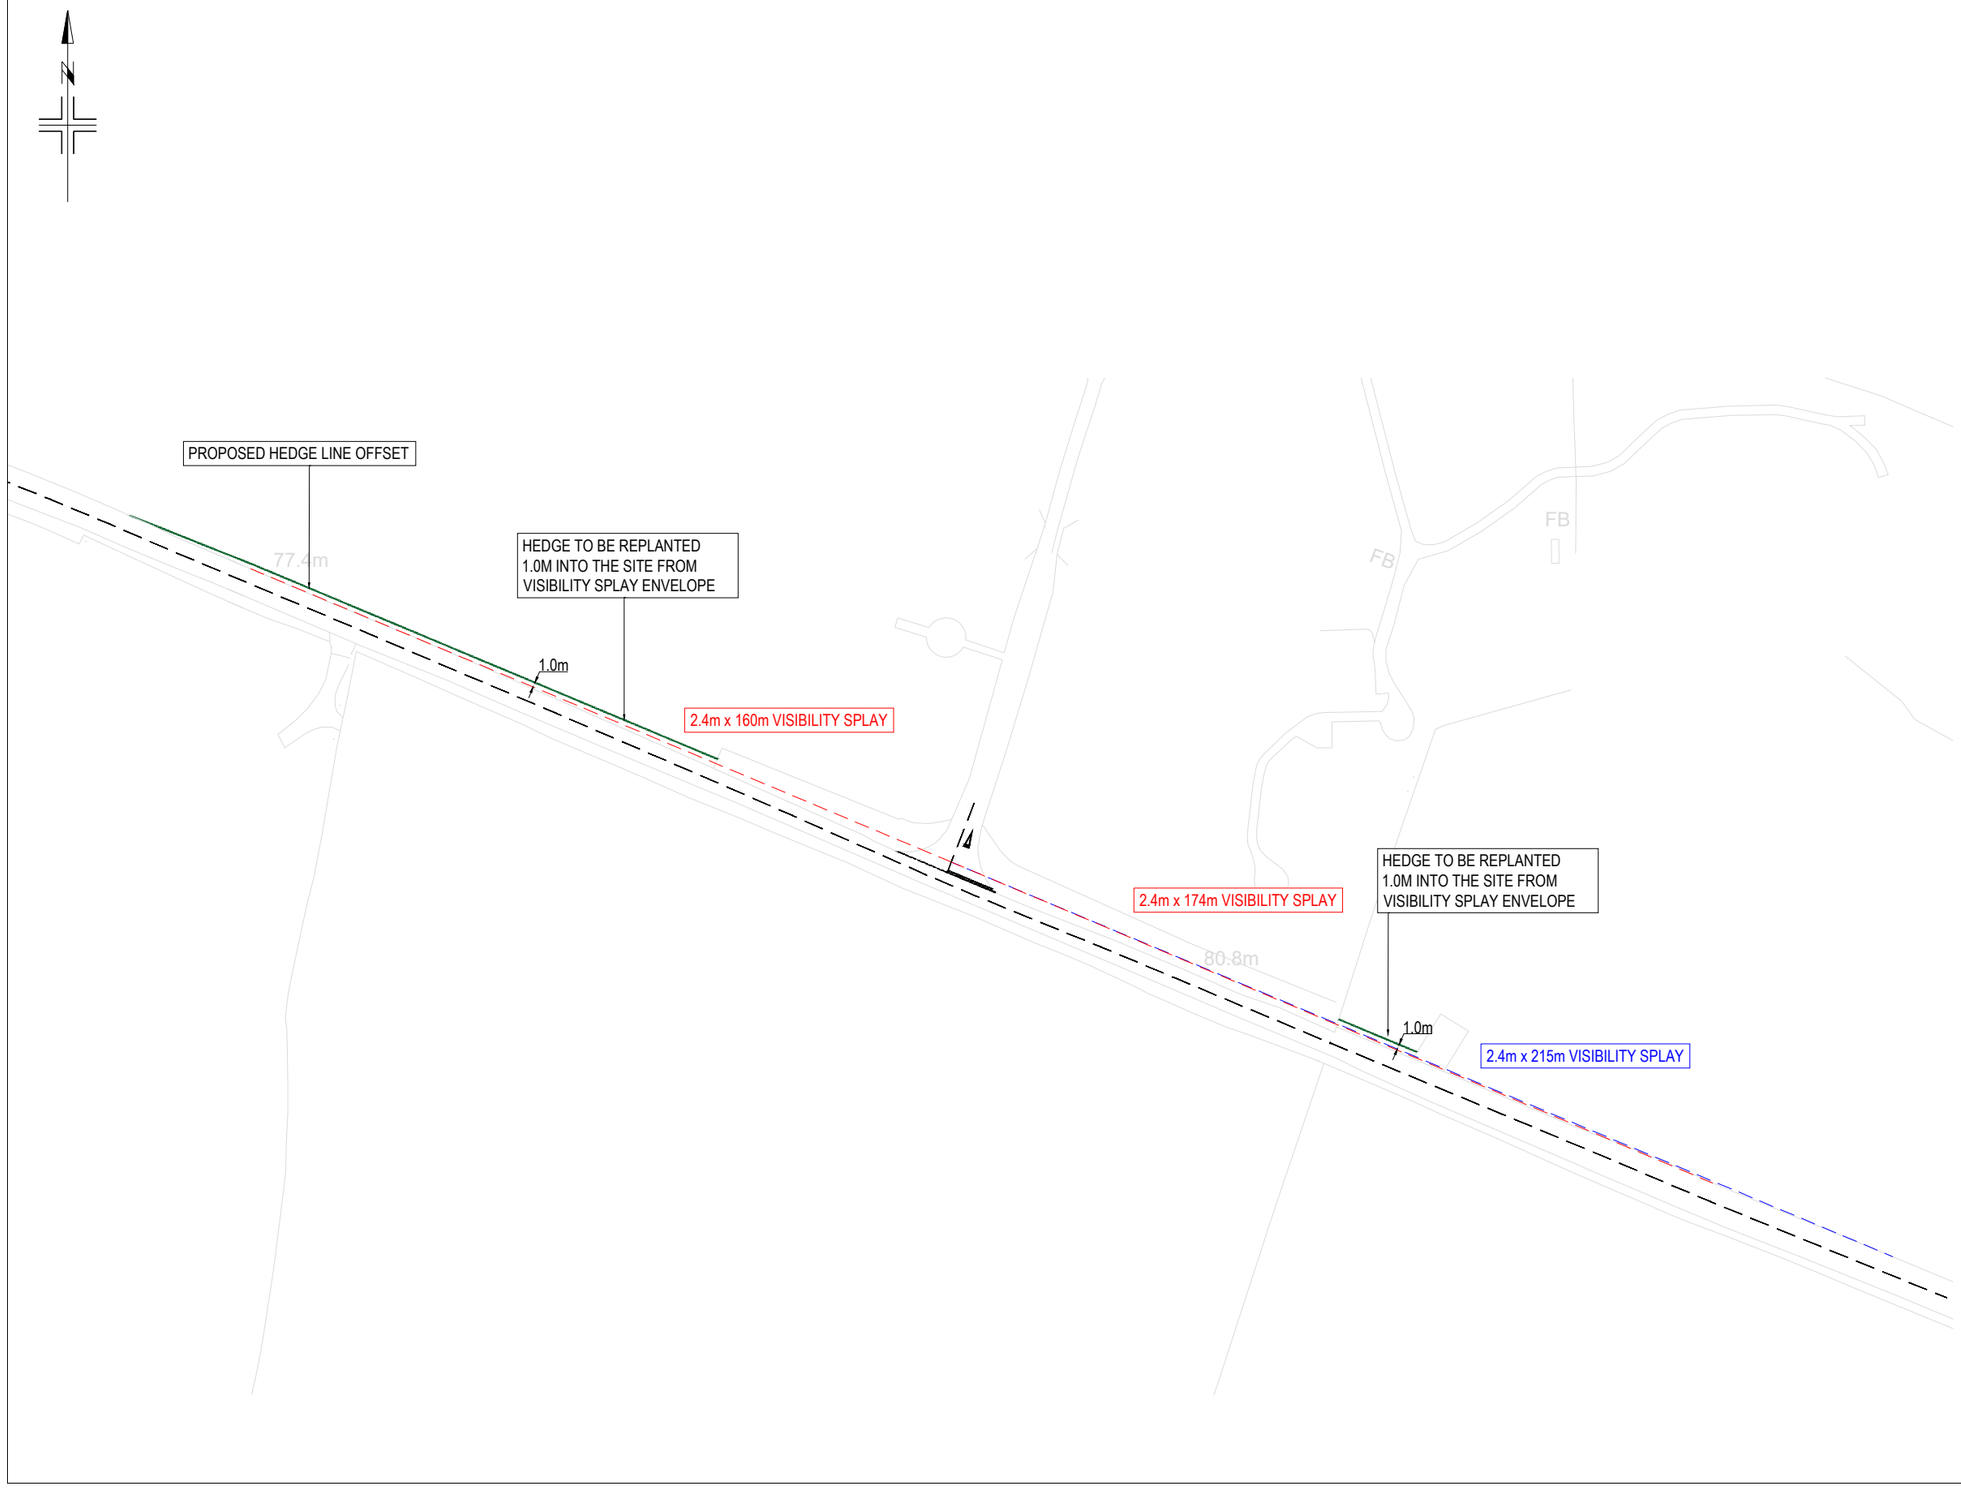


1. THIS DRAWING IS NOT TO BE SCALED FOR CONSTRUCTION PURPOSES.
2. THE CONTRACTOR SHALL CHECK ALL DIMENSIONS AND LEVELS ON SITE.

REV	DESCRIPTION	DATE	BY	AUTH
A	UPDATED FOLLOWING DCC COMMENTS	17.09.26	MJ	JP

RIDGE

Ridge and Partners LLP
Floor 1B
4 Temple Row
Birmingham
B2 5HG

T : 0121 454 5530

CLIENT
HORSELEY LODGE ESTATES

PROJECT
HORSELEY LODGE GOLF CLUB

TITLE
SITE ACCESS WITH VISIBILITY SPLAYS

DRAWN	AUTHORISED	SCALE	SHEET SIZE	DATE
MJ	JP	1:1250	A3	13.07.26

PROJECT NO.	DRAWING NO.	REV
T25643	001	A