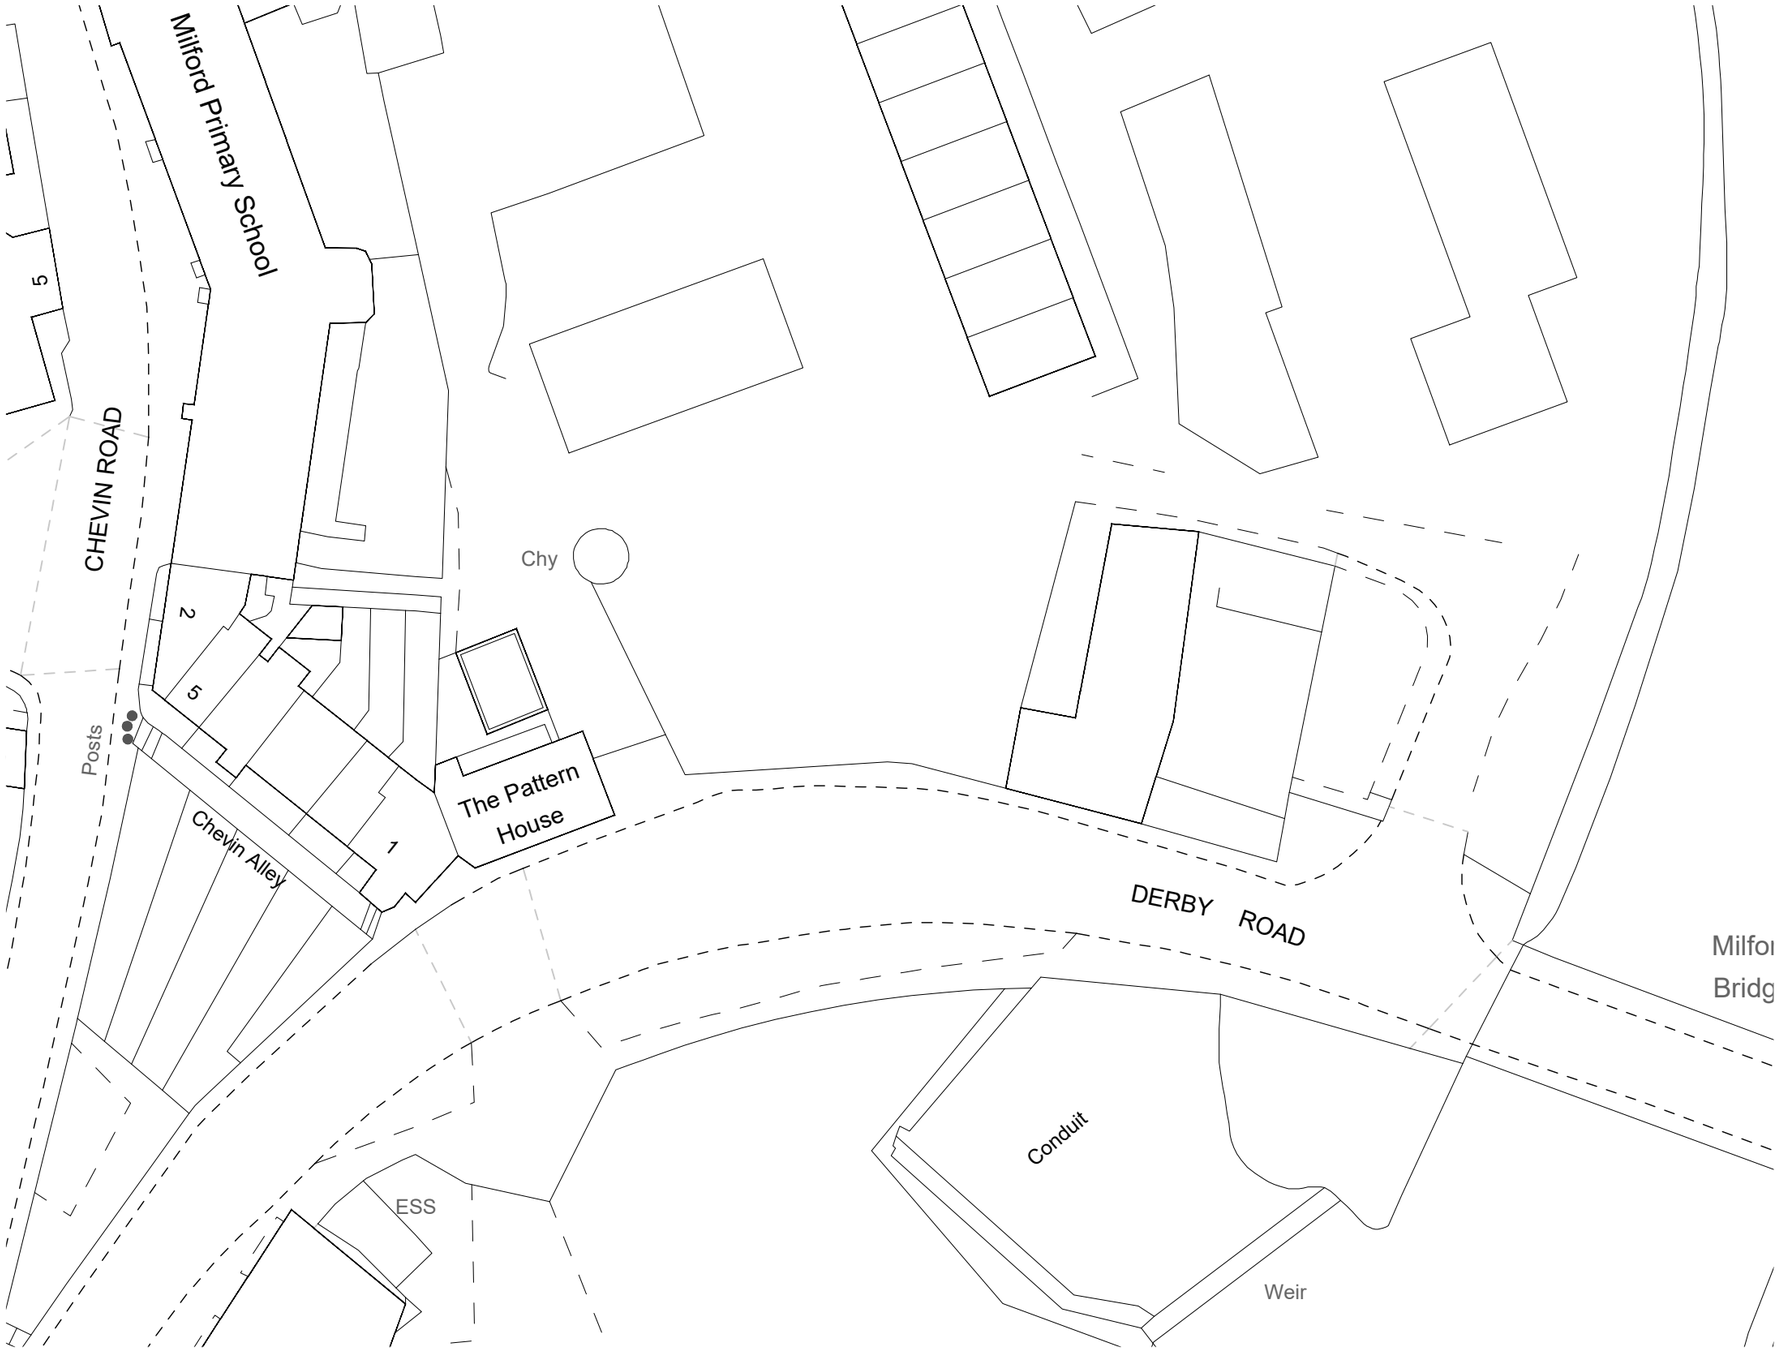


1 PROPOSED BLOCK PLAN

Scale 1:500 at A3

N

PLANNING

(1:500) 0m 5 10 15

P2	Removal of PV panels	10.09.2026
P1	First Issue	22.07.2026
Rev. No.:	Amendment	Date

Wakebridge Estates

46 Bridge Street
Belper
Derbyshire DE56 1AX

enquiries@wakebridge.co.uk
T: +44 (0) 133 222 0619

PROJECT: MILFORD MILL, DERBYSHIRE

TITLE: BLOCK PLAN

DRAWING No.: 1858-102 REV. No.: P2

SCALE: 1:500 at A3 DATE: 22.07.2026

All designs copyright of Wakebridge Estates Limited (registered England and Wales 13305880 - enquiries@wakebridge.co.uk). All dimensions to be checked on-site and verified where discrepancies arise. Not to be reproduced or relied upon without express consent.