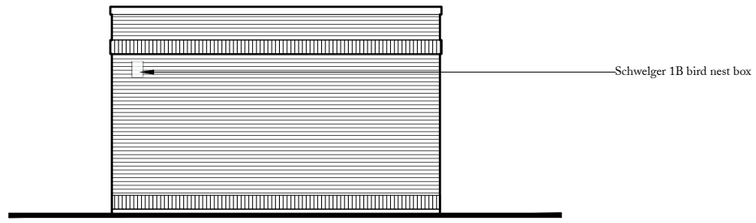
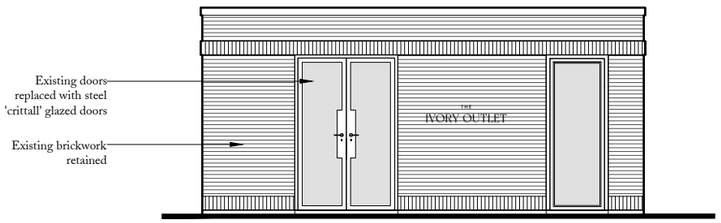


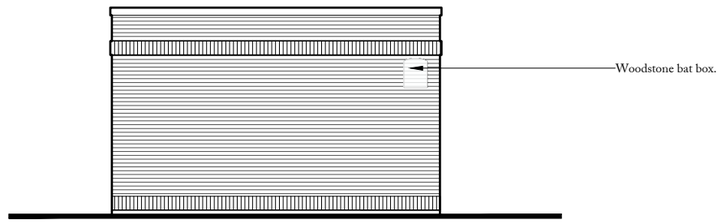

1 PROPOSED WEST ELEVATION
Scale 1:100 at A3



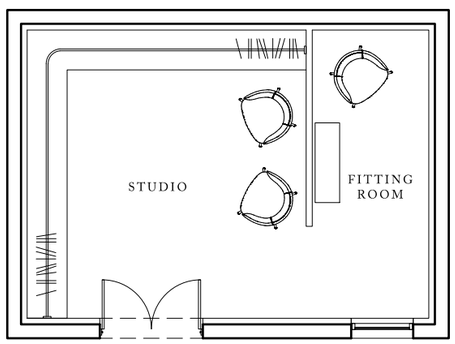

2 PROPOSED SOUTH ELEVATION
Scale 1:100 at A3




3 PROPOSED EAST ELEVATION
Scale 1:100 at A3




4 PROPOSED NORTH ELEVATION
Scale 1:100 at A3




5 PROPOSED FLOOR PLAN
Scale 1:100 at A3

# PLANNING

(1:100) 0m 1 2 3

| | | |
|---|---|---|
| P2 | Removal of render, PV panels and windows | 10.09.2026 |
| P1 | First Issue | 22.07.2026 |
| Rev. No.: | Amendment | Date |

Wakebridge Estates

46 Bridge Street
Belper
Derbyshire DE56 1AX

enquiries@wakebridge.co.uk
T: +44 (0) 133 222 0619

PROJECT: MILFORD MILL, DERBYSHIRE

TITLE: PLANS & ELEVATIONS PROPOSED

| | |
|---|---|
| DRAWING No.: 1858-105 | REV. No.: P2 |
| SCALE: 1:100 at A3 | DATE: 22.07.2026 |

All designs copyright of Wakebridge Estates Limited (registered England and Wales 13305880 - enquiries@wakebridge.co.uk). All dimensions to be checked on-site and verified where discrepancies arise. Not to be reproduced or relied upon without express consent.