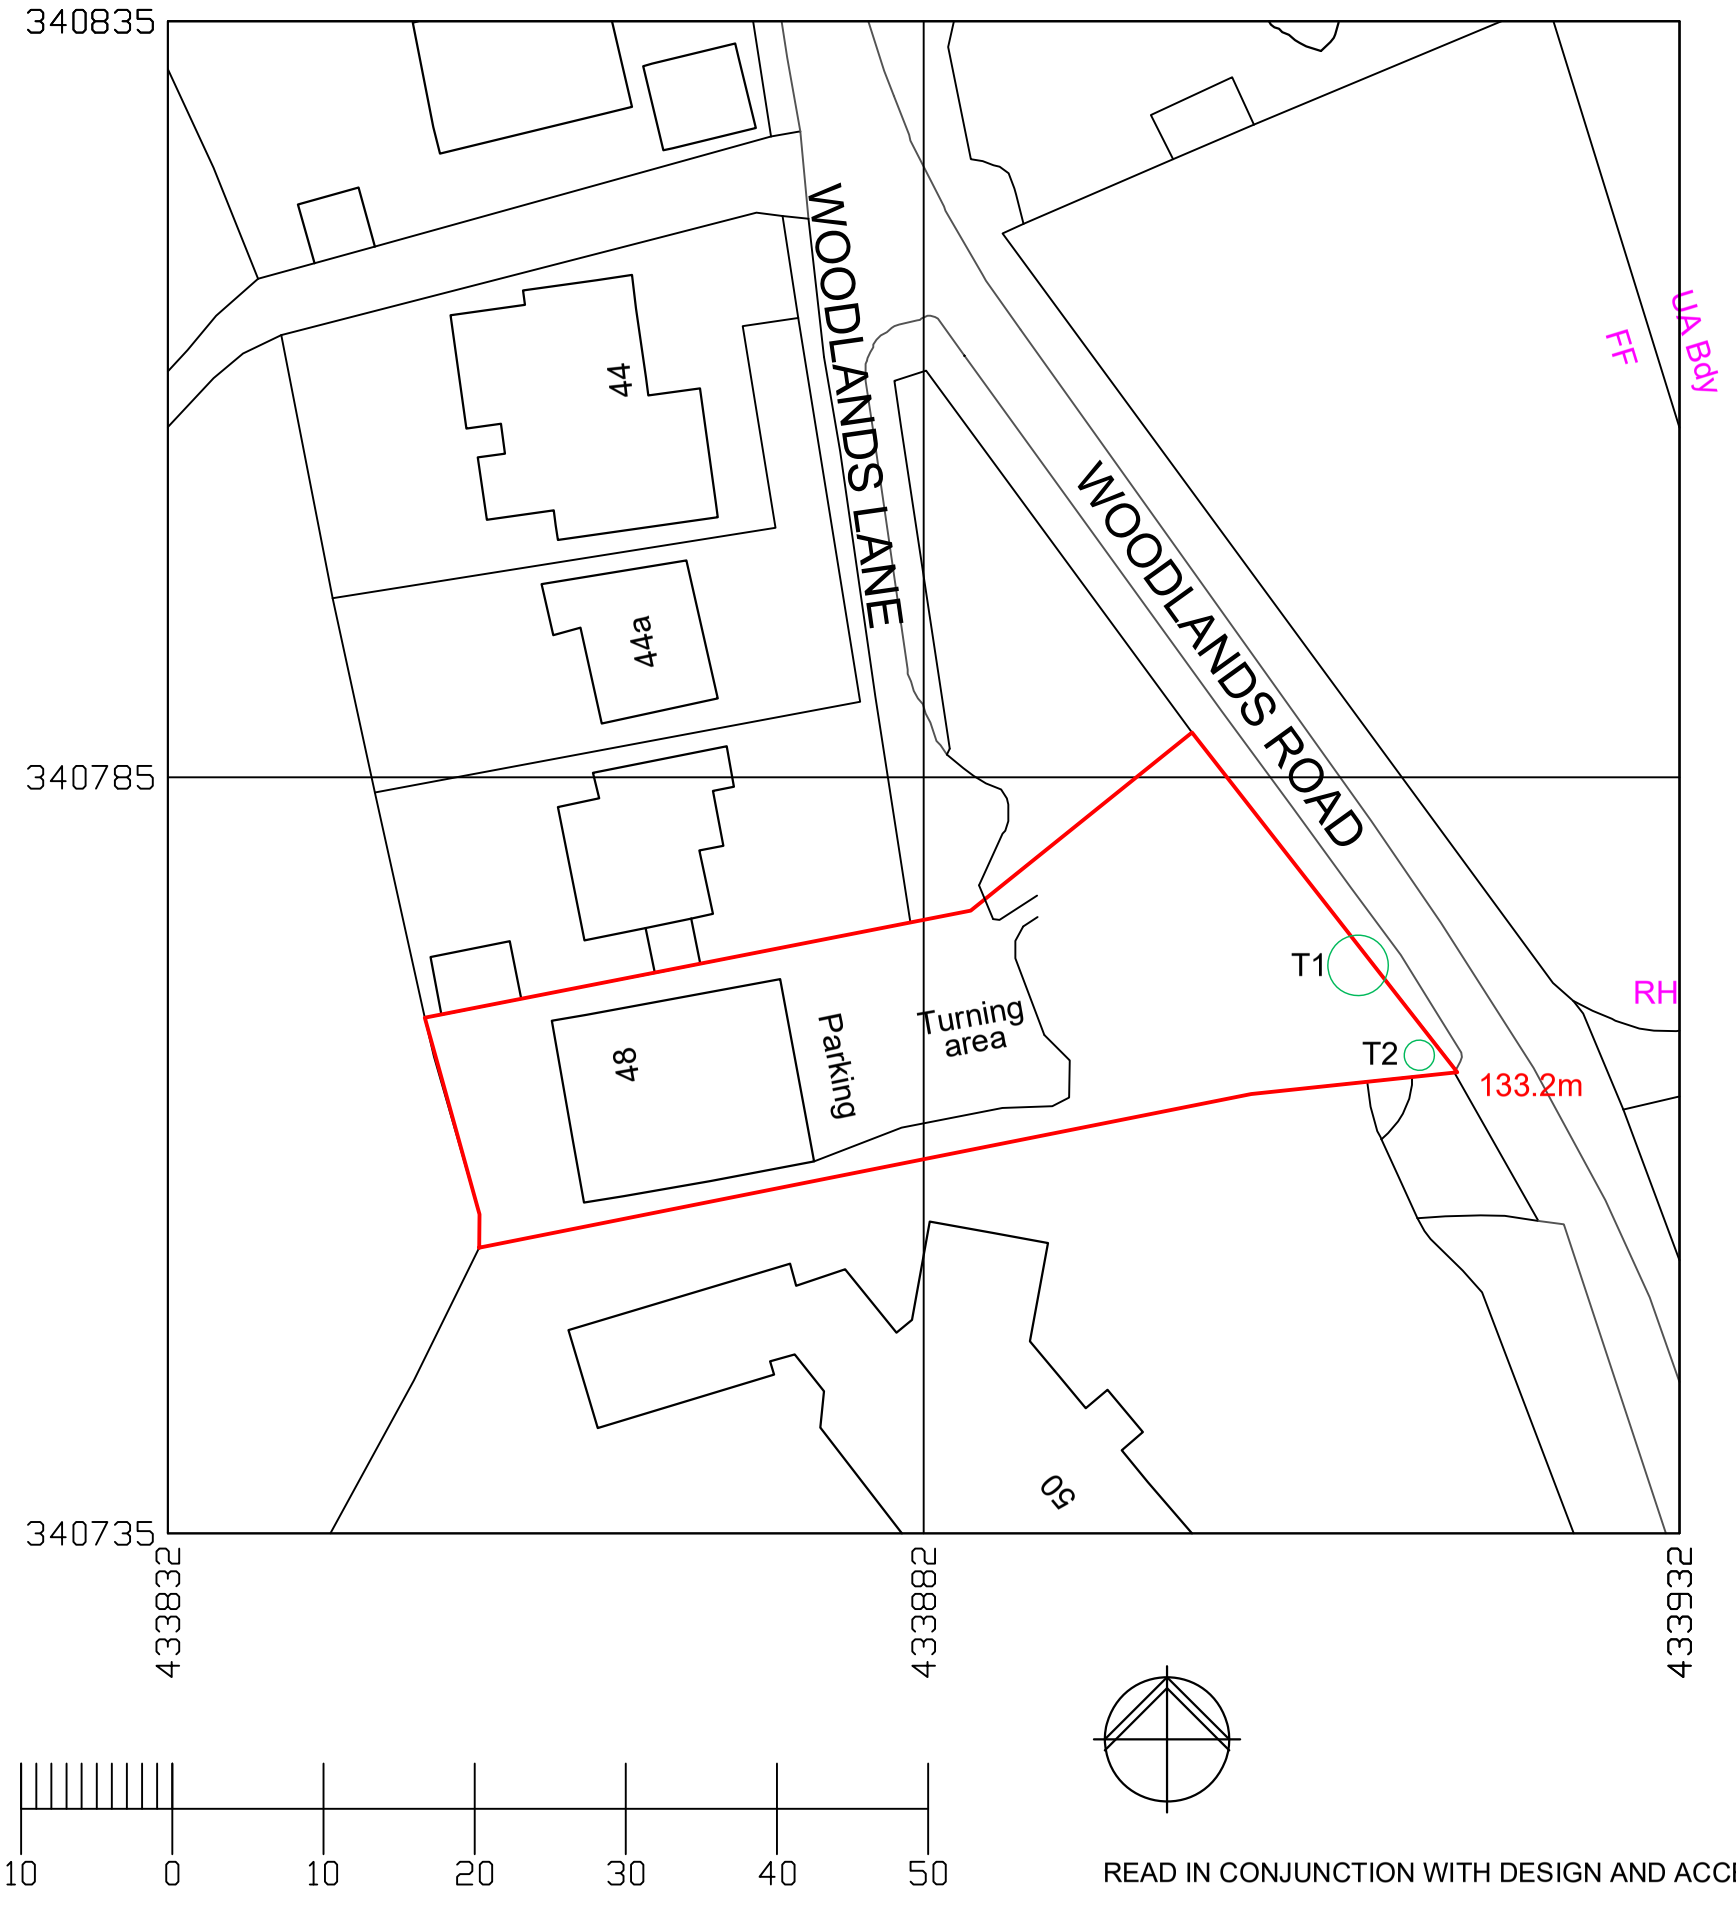

READ IN CONJUNCTION WITH DESIGN AND ACCESS STATEMENT

Copyright retained in accordance with Copyright, Design and Patents Act 1988

GENERAL NOTES

All works are to be constructed in accordance with and to comply with all relevant Regulations and good high quality building practice by competent trades people.

All fixings are to be secure. Contractors are to comply with all Health, Safety and Welfare requirements under statutory and CDM Regulations. These include appropriate skills knowledge, training and information for the work involved.

Unless confirmed otherwise ADDC Architects have been appointed as Designers only.

Do not rely on scaling from drawings. Check dimensions against the works in advance of all orders and building operations and inform the Architect of any discrepancies immediately.

Domestic garden and ownership boundary

Project
NEW DRIVEWAY
48 WOODLANDS LANE
QUARNDON
DERBY DE22 5JU

Details
Existing
SITE LAYOUT

Scale	Date	Drwg
1:500 @ A3	Sept 2026	26-09 02

PLANNING ISSUE

Contact
mikewood@addc-architects.co.uk

addc architects

07932 021559
The View
Hazelwood Hill
BELPER
DE56 4AD

www.addc-architects.co.uk