



1 WEST ELEVATION AS PROPOSED

Scale 1:100 at A2

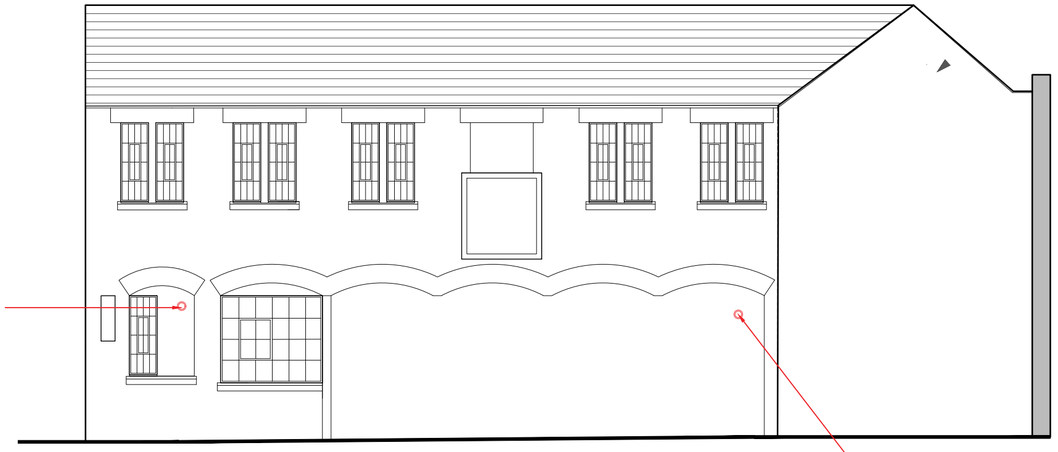

2 NORTH ELEVATION AS PROPOSED

Scale 1:100 at A2

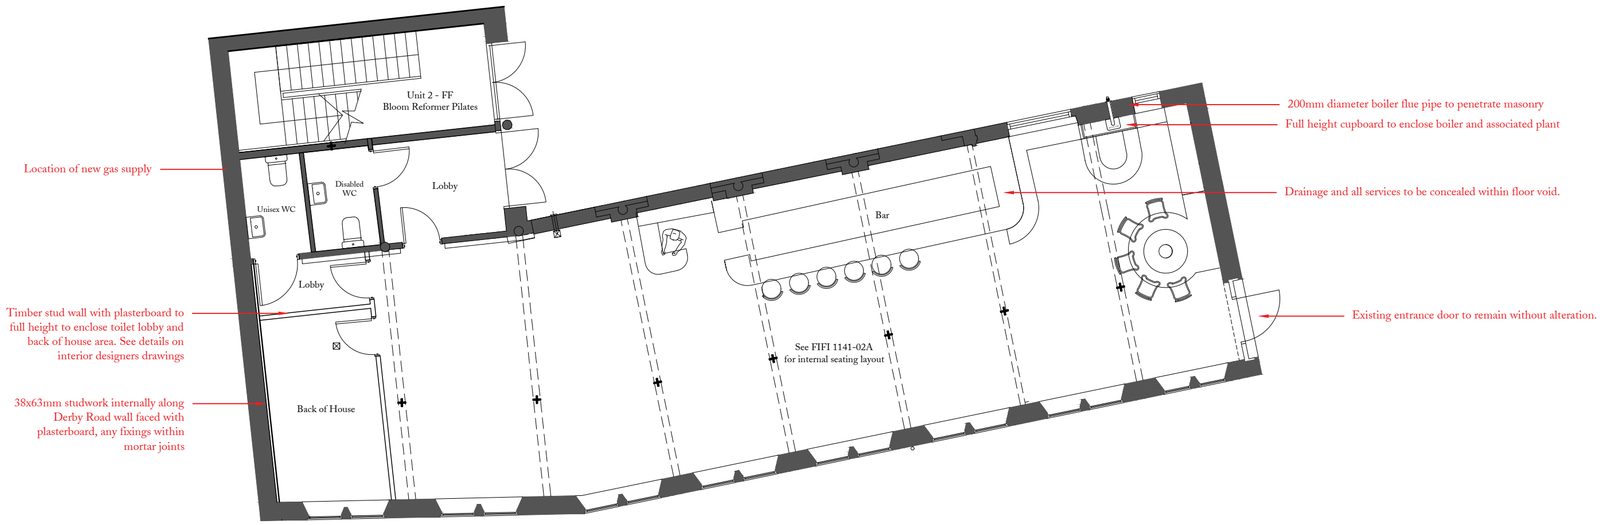

3 GROUND FLOOR PLAN AS PROPOSED

Scale 1:100 at A2

PLANNING

(1:100) 0m 1 2 3

P4	Ventilation	24.09.2026
P3	Revised note re drains and plasterboarding	30.07.2026
P2	Note added re services	23.07.2026
P1	First Issue	16.04.2026
Rev. No.:	Amendment	Date

Wakebridge Estates

46 Bridge Street
Belper
Derbyshire DE56 1AX

enquiries@wakebridge.co.uk
T +44 (0) 133 222 0619

PROJECT: DYE HOUSE, MILFORD

TITLE: PLANS AND ELEVATIONS PROPOSED

DRAWING No.: 1807-103	REV. No.: P4
SCALE: 1:100 at A2	DATE: 16.04.2026

All designs copyright of Wakebridge Estates Limited (registered England and Wales 13305880 - enquiries@wakebridge.co.uk). All dimensions to be checked on-site and verified where discrepancies arise. Not to be reproduced or relied upon without express consent.