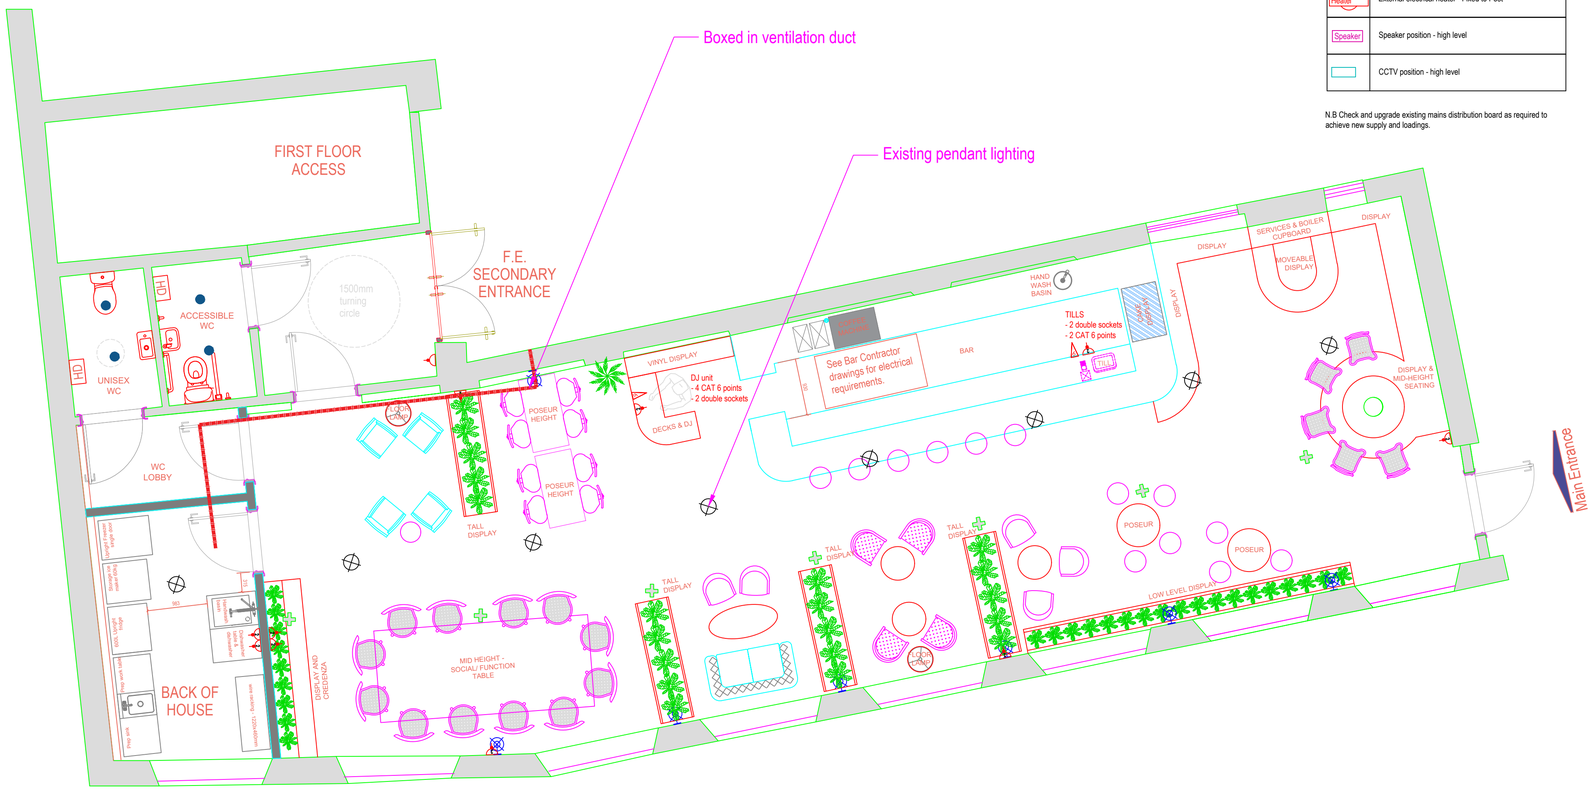


1 PROPOSED PLAN

Scale 1:50 @ A1

ELECTRICAL KEY	
	Single switched socket outlet
	Twin switched socket outlet
	Single switched socket outlet - High Level
	Twin switched socket outlet - High Level
	Single switched socket outlet - Ultra High Level (3.5-4m FFL)
	Single floor mounted (IP-rated) socket outlet
	Twin floor mounted (IP-rated) socket outlet
	CAT5e Data Point (i.e till point, pdq & printers)
	Control panel
Heater	Over-door electric heater - Fixed to Wall
Heater	External electrical heater - Fixed to Post
Speaker	Speaker position - high level
	CCTV position - high level

N.B Check and upgrade existing mains distribution board as required to achieve new supply and loadings.

5m
4
1:50 @ A1
3
2
VISUAL SCALE
1
0
A1

All dimensions to be checked on site before the commencement of any work or manufacturing drawings. This drawing is to be read in conjunction with the specification when existing. Use figured dimensions only, do not scale from this drawing.

This drawing is the property of Fisher & Field Ltd. (trading name fifi interiors). Copyright is reserved by them and the drawing is issued on the condition that it is not copied either wholly or in part without the consent in writing of Fisher & Field Ltd (trading name fifi interiors).

All queries to be directed to fifi interiors in the first instance.

General Notes

All Fisher & Field Ltd drawings to be read in conjunction with other Architectural, Structural/Civil Engineering, Mechanical & Electrical Consultants and all other specialist Contractor/Suppliers drawings for the External Envelope, Fit-out areas and associated external works.
The Principal Contractor or his appointed Specialist Sub Contractors are to familiarize themselves, where appropriate, with the site and measure all areas affecting their works. All dimensions and levels to be checked on site by Contractor prior to the commencement of work or the manufacture of any off
site components or artifacts. Where dimensions are shown these are subject to final verification by the Contractor or appointed Sub Contractor. Any dimensional discrepancies or non availability of selected materials must be notified immediately in writing to the appropriate Designer. All dimensions to be recorded in millimeters unless specifically stated otherwise. All works are to be carried out by recommended/competent installation Contractors to Manufacturers instructions/recommendations.
All materials & workmanship are to comply with British Standards and E.E.C. codes current at the commencement of the works. Contractor is to ensure that all the works are in compliance with BS, EHO,, Building Control, Fire Authority and all other Statutory requirements where applicable.

Standard Notes applicable to development

All works to comply with the following statutory requirements
- Building Regulations
- Fire Precautions Act
- BS8290 Suspended Ceiling installations
- BS6206 Glazing
- All other relevant BS and Codes of Practice at the time of installation.

Finishes to be robust and good quality throughout.
Structural Design/calculations to be prepared by approved appointed Specialist Consultant.
Mechanical/Electrical services Designs/calculations to be prepared by approved appointed Specialist Consultant.
Surface spread of flame rating to all internal finishes - walls/ceilings to comply to BS476
Laminate SSF to be class O finish on class O mdf substrate.
Fire characteristics for furniture, fabrics & floor finishes to be submitted independently for approval.
Upholstered seating to be fireproofed to BS582 Part 2 (1992). Filling, where applicable, should be in combustion modified heat resistant foam and all usage should be marked on appropriate items.
Doors/door sets to comply with specified fire resistances. All fire resistant doors to be defined and tested to show compliance with BS476 Part 2 (1987) and other relevant parts of BS476.
Door construction to be of a type that fumes emitted by the material under low fire load are of minimal toxicity.
Door fire protection ironmongery shall comply with the requirements of BS476 and be fully certified.
Safety glass and manifestation - glazing to be toughened/laminated and kite marked in accordance with current relevant BS

Design Safety Guidelines

Timber to be certified as being from a sustainable source.
All materials/finishes to be robust, easily cleaned & maintained.
No micro-fibrous materials to be used.
Formaldehyde to be avoided in materials which can emit toxic or irritants under general usage.
Refrigerants and Ozone depleting materials including those containing CFC's are to be avoided.
Timber is to be treated to minimize migrate attack, loss of structural strength from sunlight, fire, insect, vermin or moisture.
Treatment to be fully compliant with non poisonous & health affecting requirements.
All paints and solvents should wherever possible be workshop applied. Water based products should be specified if applicable.

FOR REVIEW

Address
FIFI INTERIORS (FISHER & FIELD LTD)
St. James House, 65 Mere Green Road, Sutton Coldfield, West Midlands, B75 5BY
E : info@fifiinteriors.com
W : www.fifiinteriors.com

Client
Chapter Hse Milford LTD

Job Title
The Chapter House
Dye House
Milford

Drawing Title
Lighting & Electrical Layout

Date
May 2026

Scale
1:50 @ A1

Drawn by
FiFi Interiors

Job No.
1141

Revisions	Description	Date
A	Base plan updated	11.06.26
B	Base plan updated	24.09.26

Drawing Number
1141-03 B