© Copyright of ANJUM DESIGN LTD
No liability will be accepted for amendments made

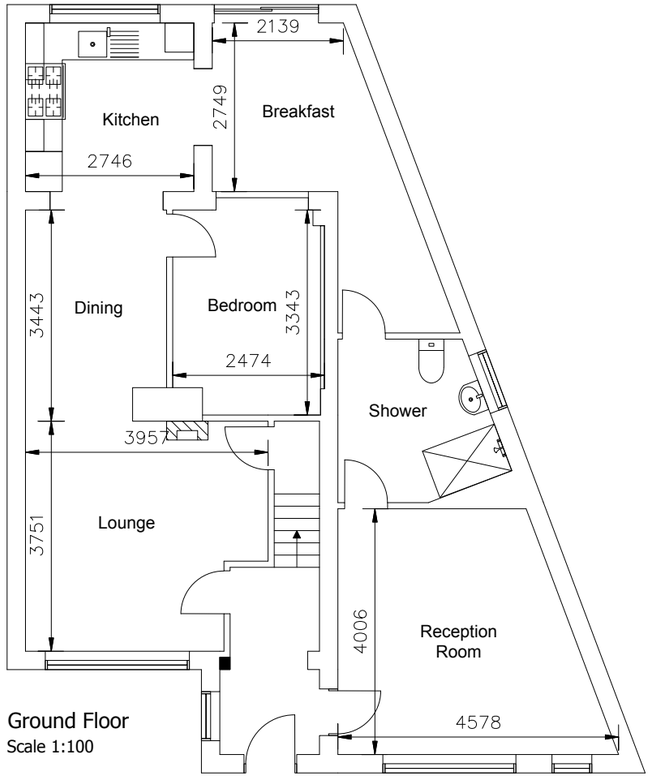

Ground Floor
Scale 1:100

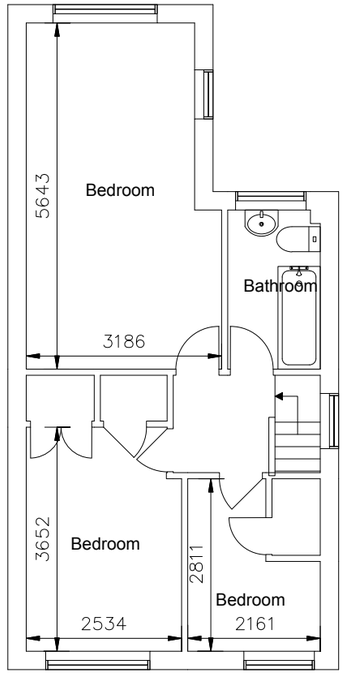

First Floor
Scale 1:100

1:100

2m 0 2m 4m 6m 8m 10m

Rev	Description	Date	chkd

ANJUM DESIGN

Anjum Design Limited, 435 Stratford Road,
Shirley, Solihull B90 4AA
info@anjumdesign.co.uk

Project:			
31 Dale Park Avenue Kilburn Belper			
Scale:	Drawn by:	Date:	Status:
As shown @ A3	RM	Aug 2026	
Title:			
Existing Floor Plans			
Drg. No.			Rev:
PL03			