

END ELEVATION

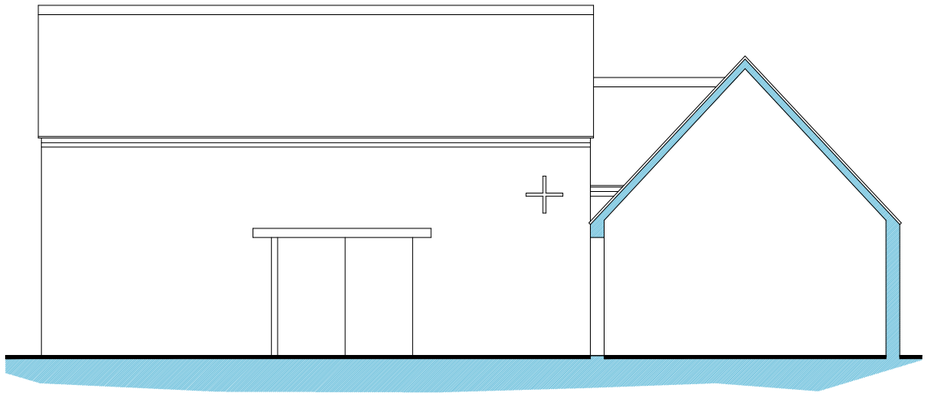

SIDE ELEVATION

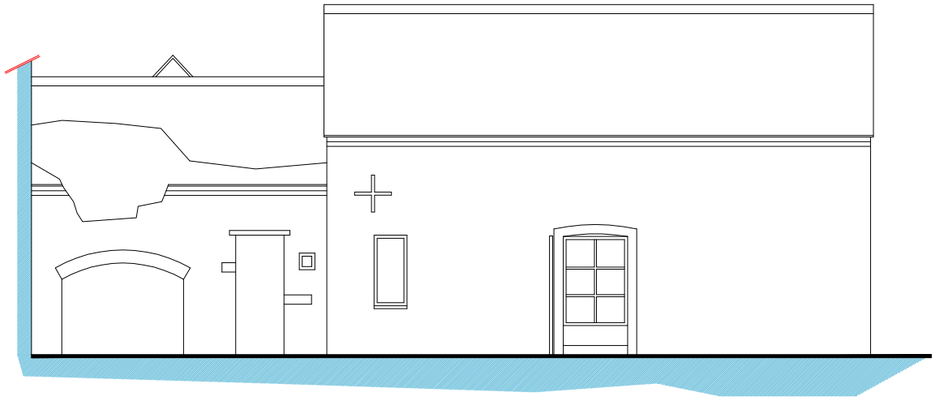

SIDE ELEVATION

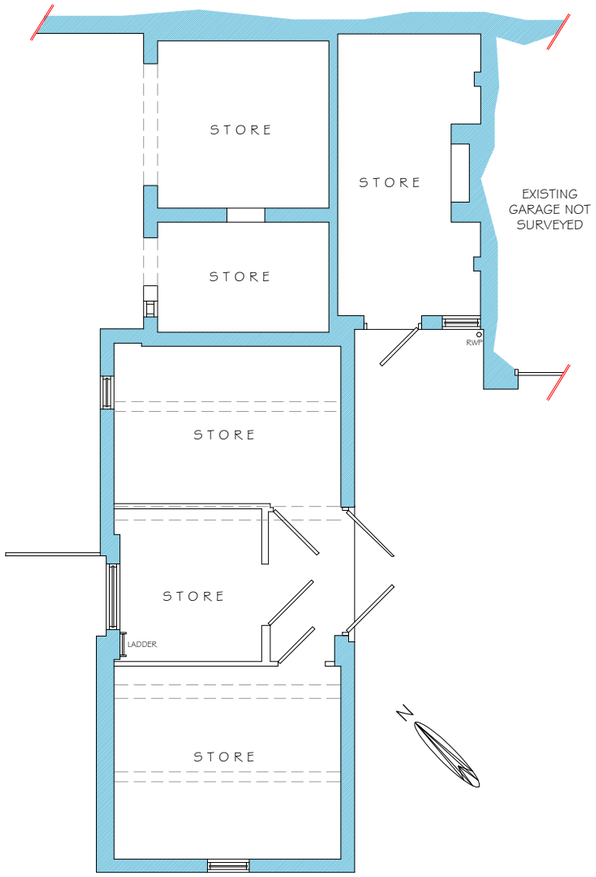

GROUND FLOOR PLAN

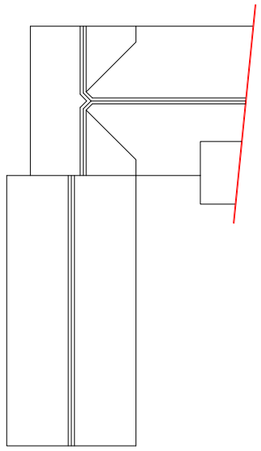

ROOF PLAN
SCALE 1:200

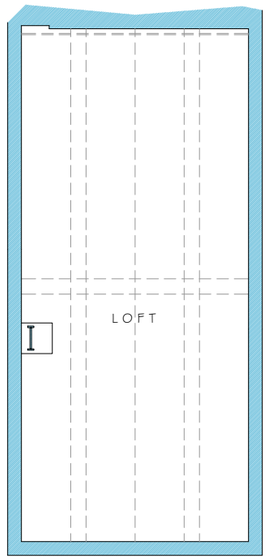

FIRST FLOOR PLAN

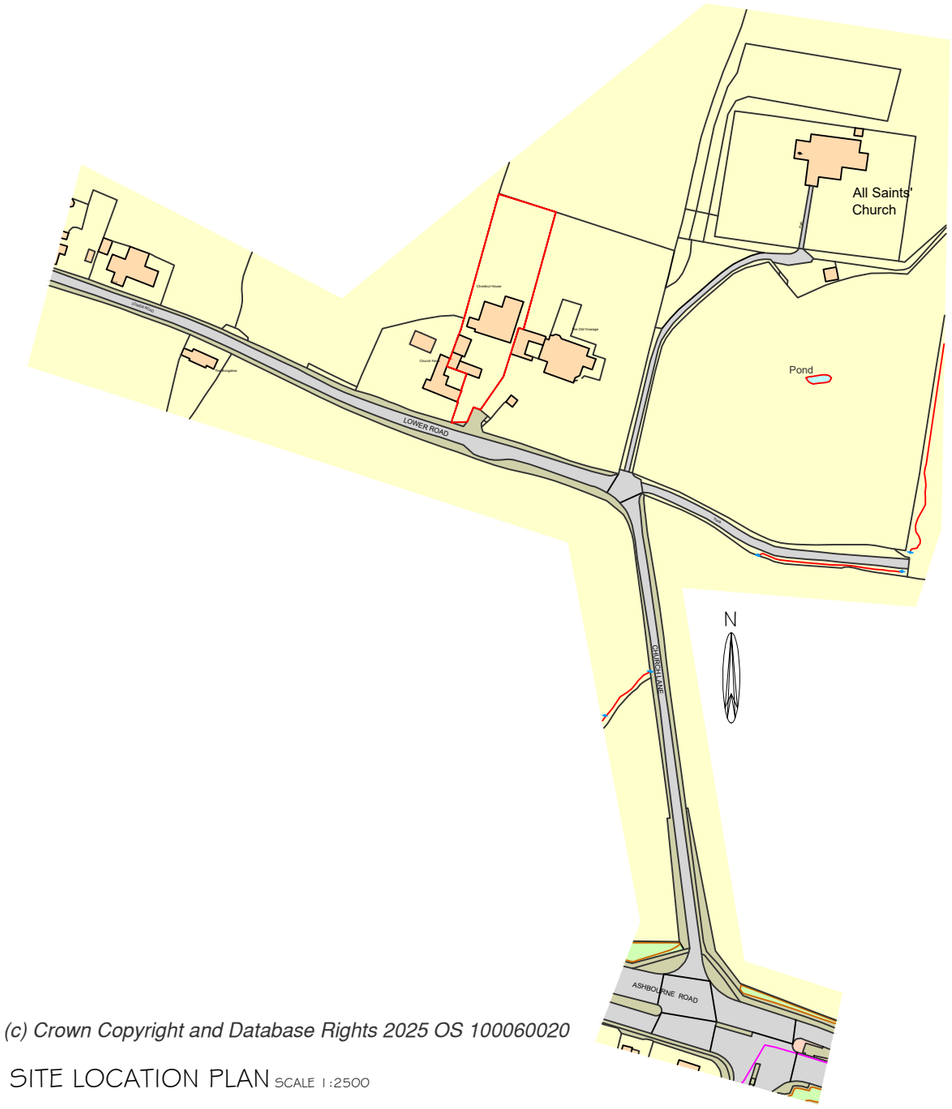

(c) Crown Copyright and Database Rights 2025 OS 100060020

SITE LOCATION PLAN SCALE 1:2500

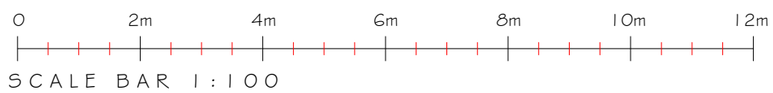

SCALE BAR 1:100

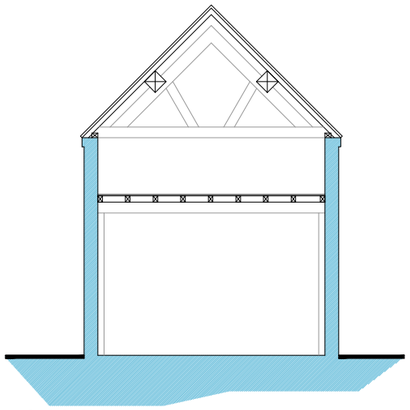

SECTION

bi Design Architecture

HEAD OFFICE
79 HIGH STREET, REPTON,
DERBYSHIRE, DE65 6GF
T: 01283 704082

WEST MIDLANDS OFFICE
42A HIGH STREET, SUTTON
COLDFIELD, B72 1UJ
T: 0121 354 5205

ENQUIRIES@BIDESIGN-ARCHITECTURE.CO.UK WWW.BIDESIGN-ARCHITECTURE.CO.UK

PLEASE NOTE: USE FIGURED DIMENSIONS ONLY. CONTRACTOR TO CHECK ALL LEVELS AND DIMENSIONS ON SITE PRIOR TO WORKS COMMENCING AND REPORT AND DISCREPANCIES TO BI DESIGN ARCHITECTURE

Project:	Proposed Replacement Outbuilding,
Address:	Chestnut House, Lower Road, Mackworth Village, Derby, DE22 4NG
Client:	Evans
Drawing:	Existing Plans, Elevations, Section & Location Plan
Job Ref:	221E
Date:	27/10/2025
Drawn By:	JS
Check By:	LPG
Scale:	1:100, 1:200 & 1:2500
Paper Size:	A3
Drawing No:	01

MEMBER OF THE CHARTERED INSTITUTE OF BUILDING
MEMBER OF THE CHARTERED INSTITUTE OF ARCHITECTURAL TECHNOLOGISTS
AFFILIATE MEMBER OF THE ROYAL INSTITUTE OF BRITISH ARCHITECTS