
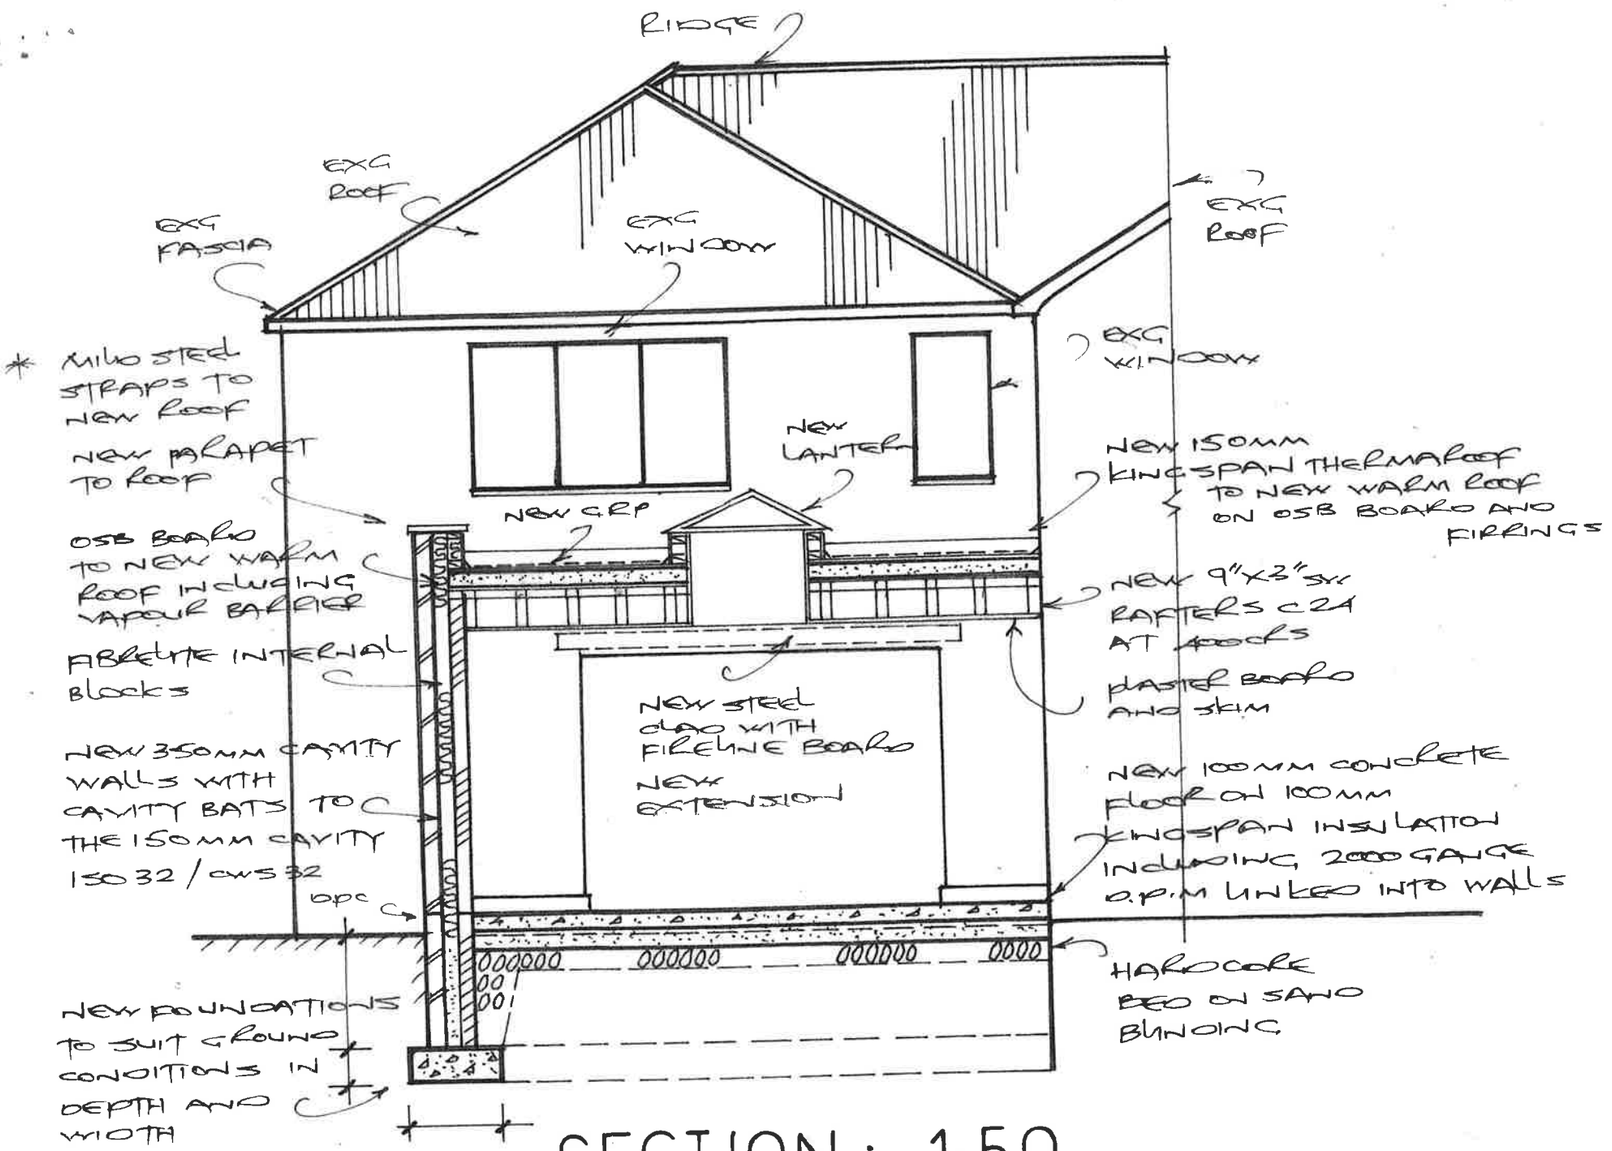


SECTION : 1·50

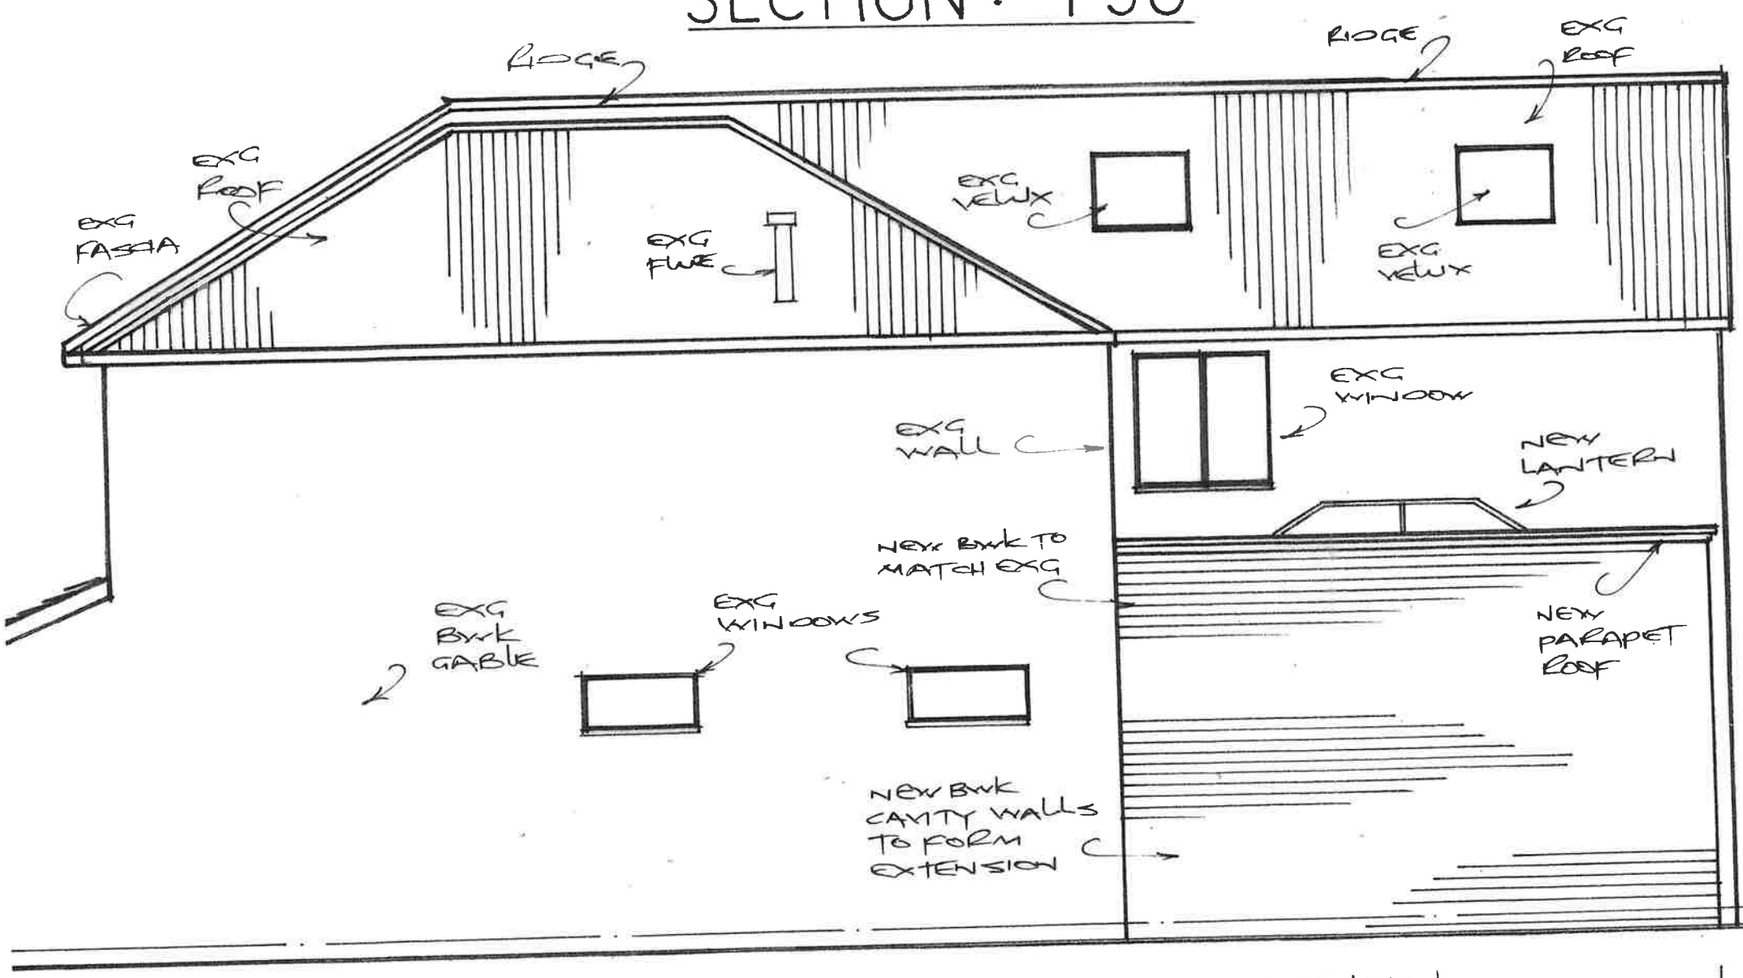

PROPOSED SIDE EXTENSION

SCALE: 1·50

PROPOSED ADDITIONAL REAR EXTENSION AT RIPLEY ROAD

HEAGE DE 56 2HU

RD3