101 Brooke Cottage DE56 2LF

EXISTING PLAN

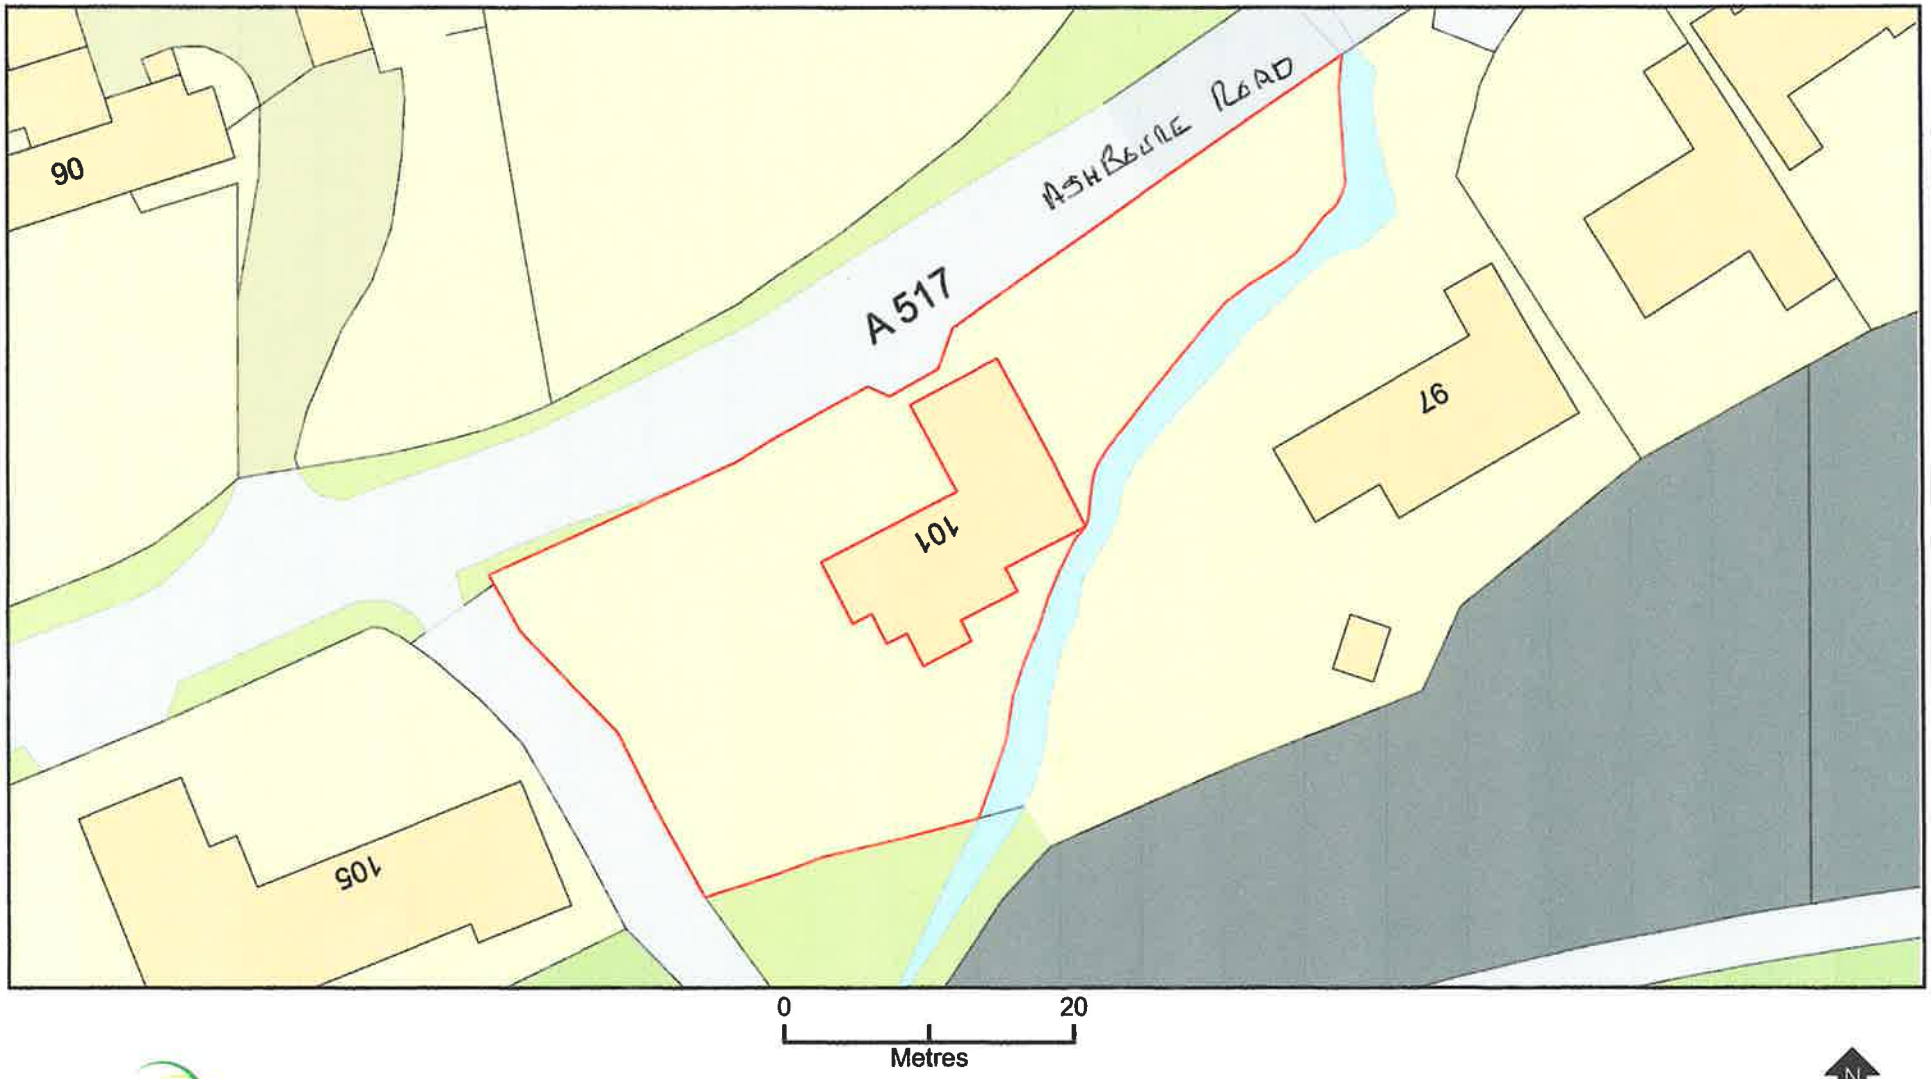

ReQuestaPlan

Plan Produced for: Ms Lvnne Salmon

Date Produced: 21 Sep 2026

Plan Reference Number: TQRQM26264150452666

Scale: 1:500 @ A4

© Crown copyright and database rights 2025 OS 100042766

101 Brooke Cottage DE56 2LF

NEW PROPOSED ACCESS

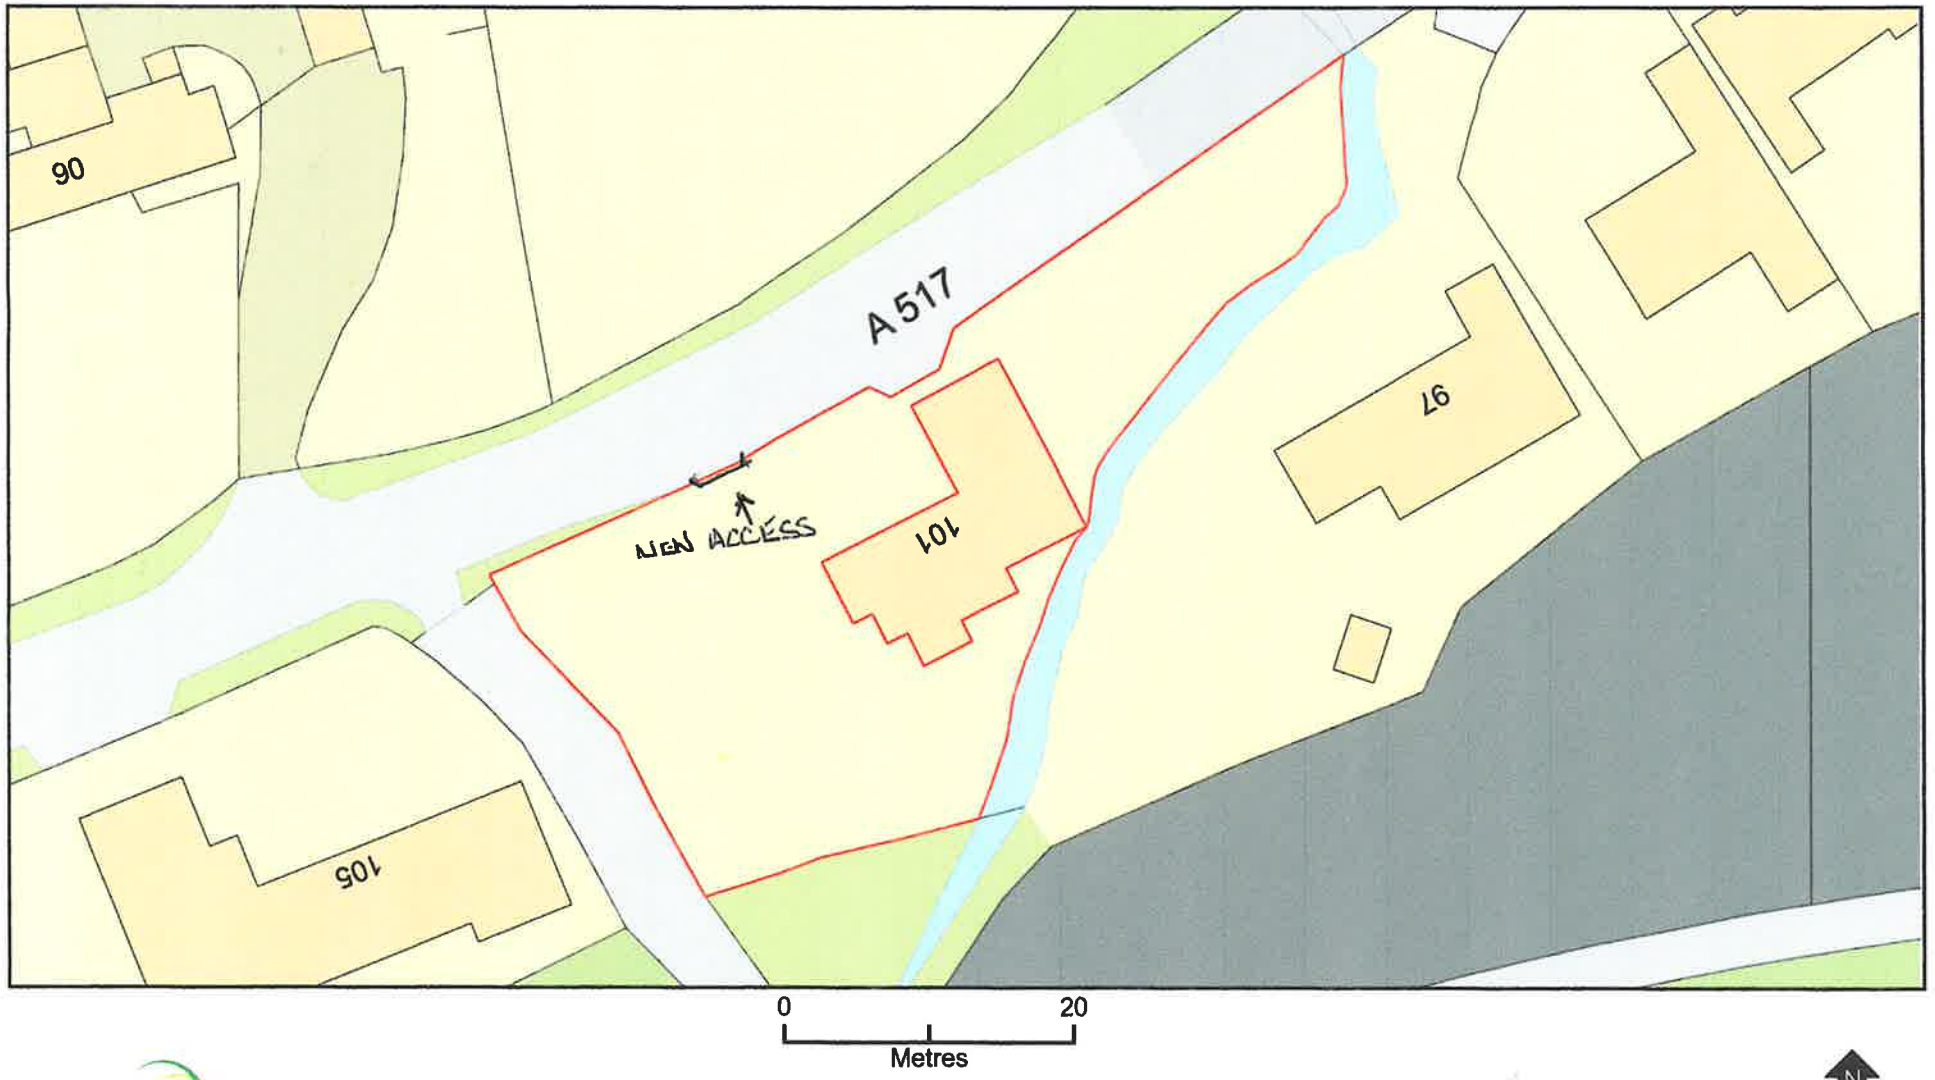

ReQuestaPlan

Plan Produced for: Ms Lvnne Salmon

Date Produced: 21 Sep 2026

Plan Reference Number: TQRQM26264150452666

Scale: 1:500 @ A4

© Crown copyright and database rights 2025 OS 100042766