

Existing Front Elevation

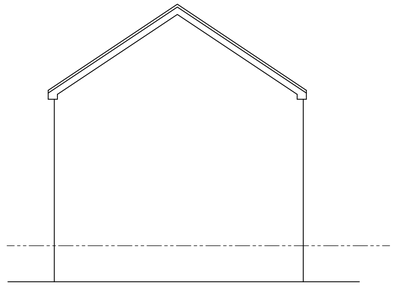

Proposed Side Elevation

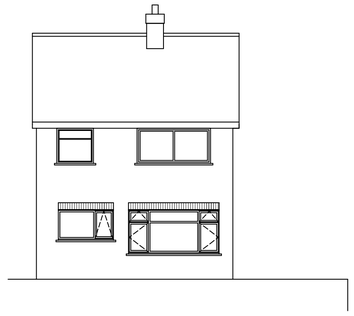

Existing Rear Elevation

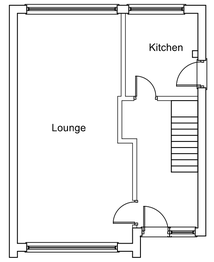

Existing Ground Floor Plan

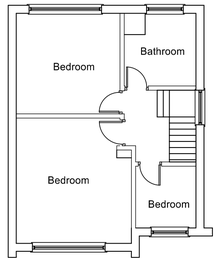

Existing First Floor Plan



Proposed Front Elevation

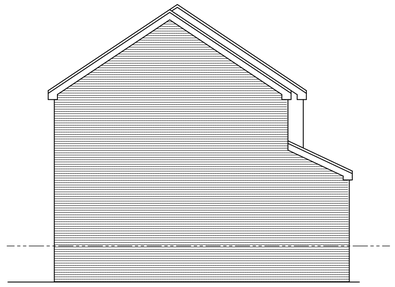

Proposed Side Elevation



Proposed Rear Elevation

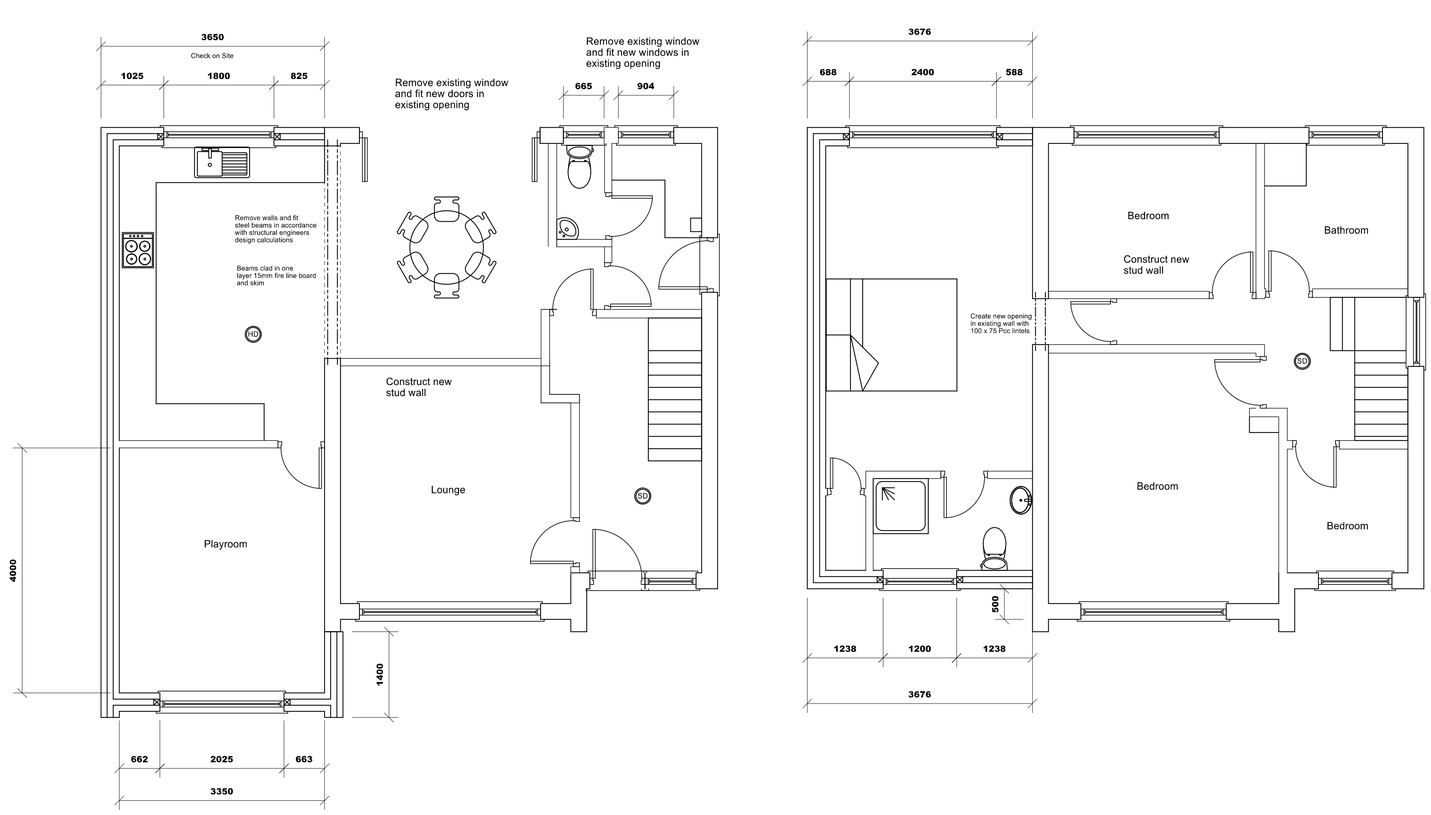

David Brown Tel 07973766915 E Mail david.brown570@live.co.uk		
Project: Proposed Extension @ 12 Church Street		
Plans and Elevations		
Date: 03/08/2019	Scale: 1:50, 1:100 @A1	Drg No: 794/01