

Proposed Front Elevation

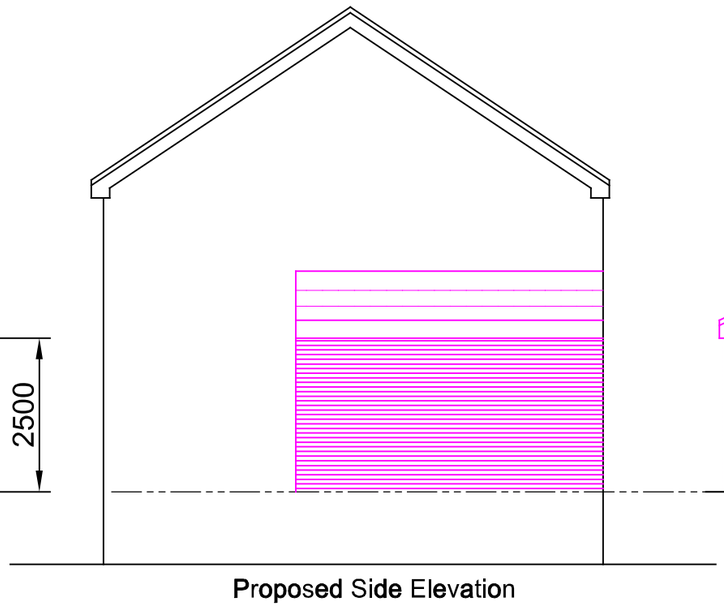

Proposed Side Elevation



Proposed Rear Elevation

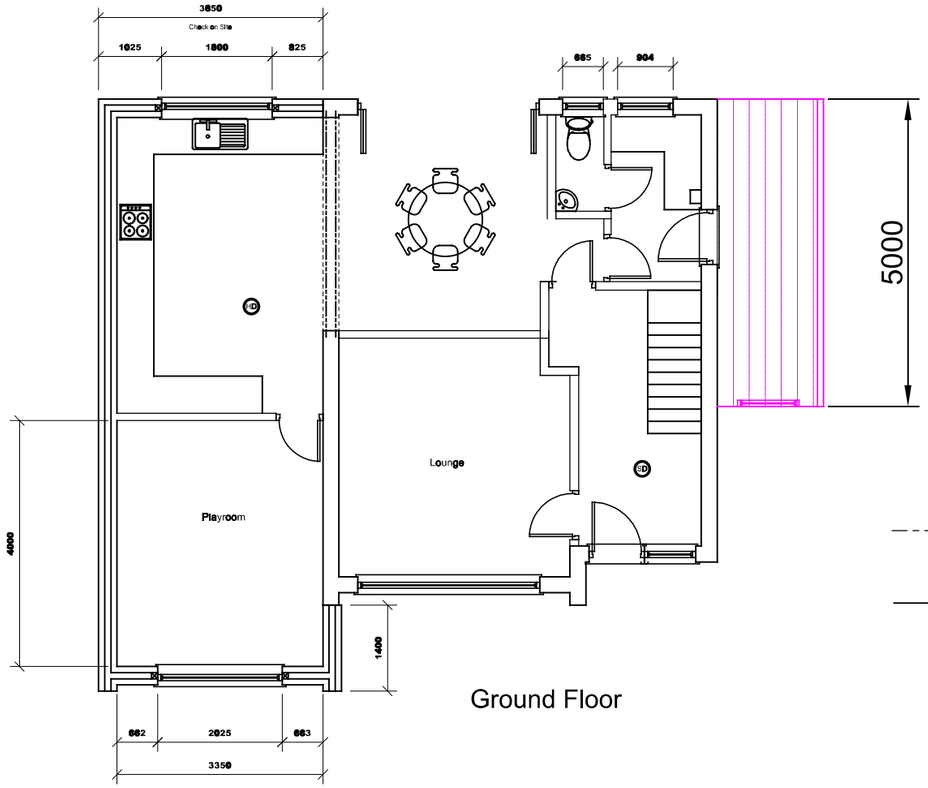

Ground Floor

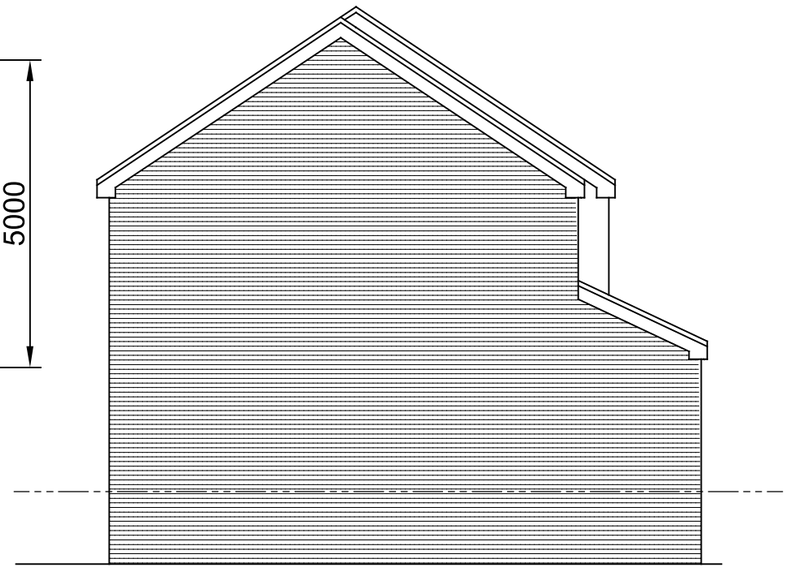

Proposed Side Elevation

K. Robinson 07769258235 e-mail: katie.a.robinson2001@gmail.com		
Project: **Proposed** Extension **@** 12 Church Street		
Plans and Elevations		
Date: 31.07.2026	Scale: 1:50 @ A1	**Drg No:** KR01_A