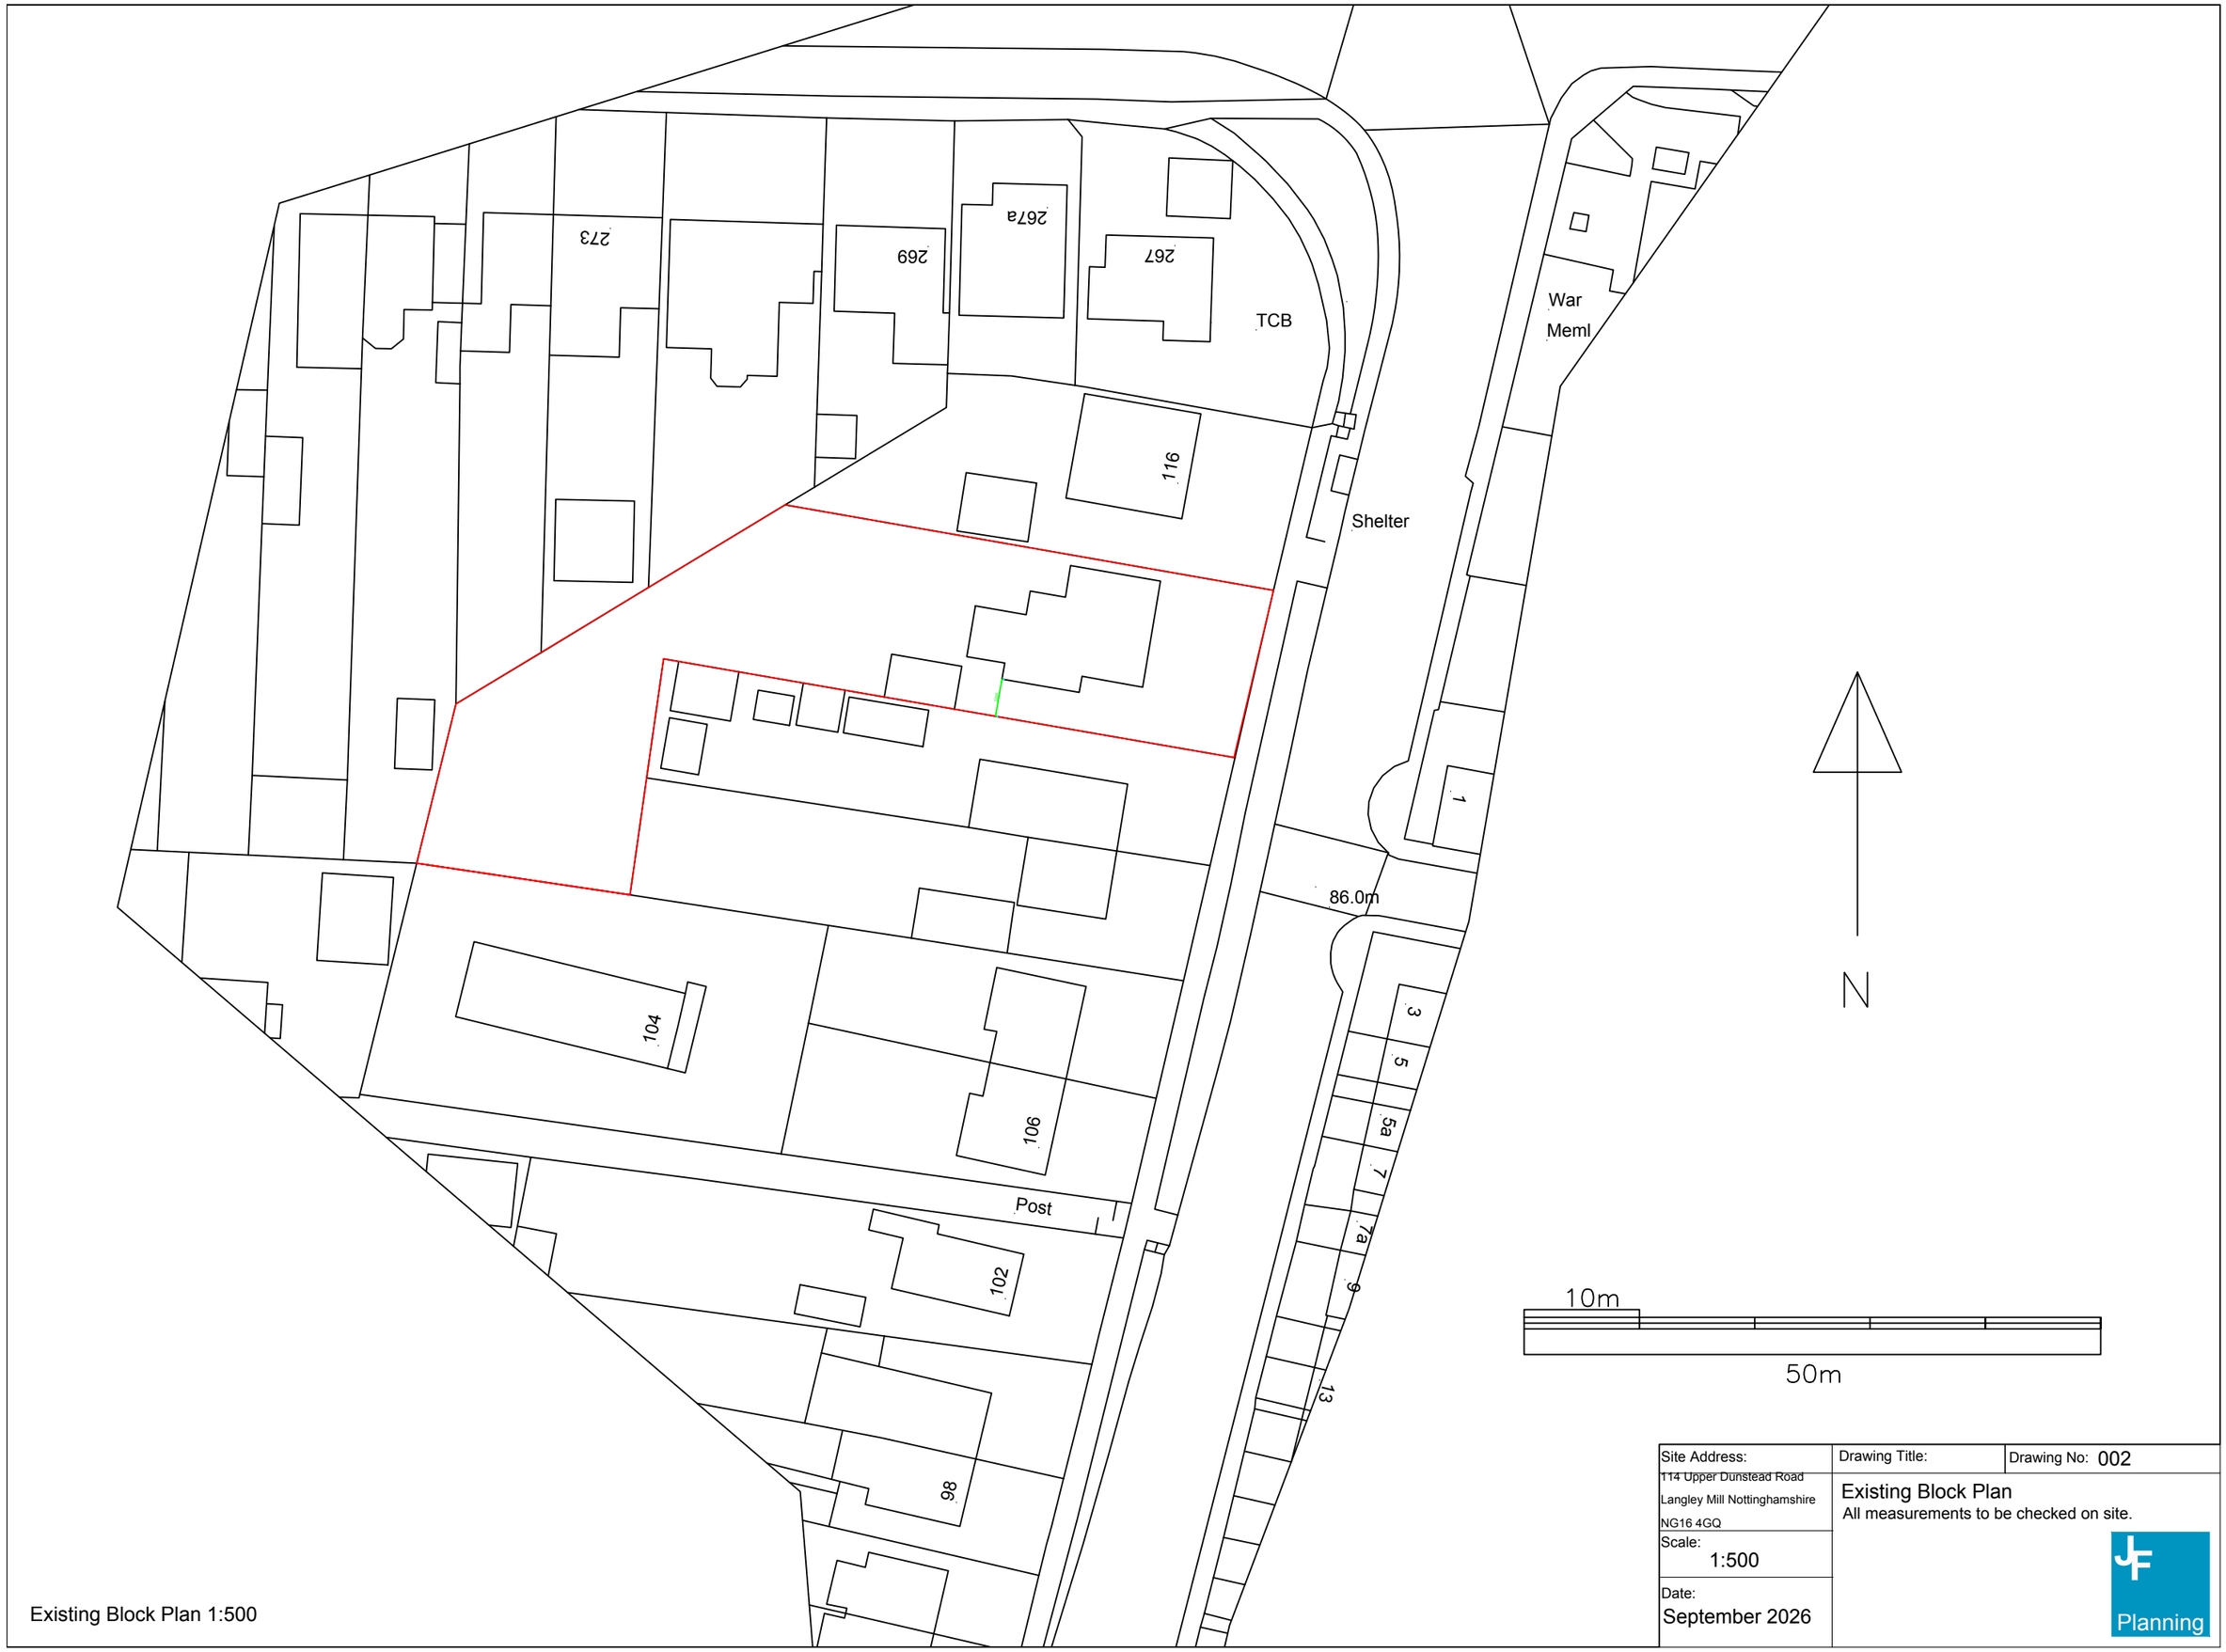

Existing Block Plan 1:500

Site Address:	Drawing Title:	Drawing No: 002
114 Upper Dunstead Road Langley Mill Nottinghamshire NG16 4GQ	Existing Block Plan All measurements to be checked on site.	
Scale: 1:500		
Date: September 2026		

JF Planning