
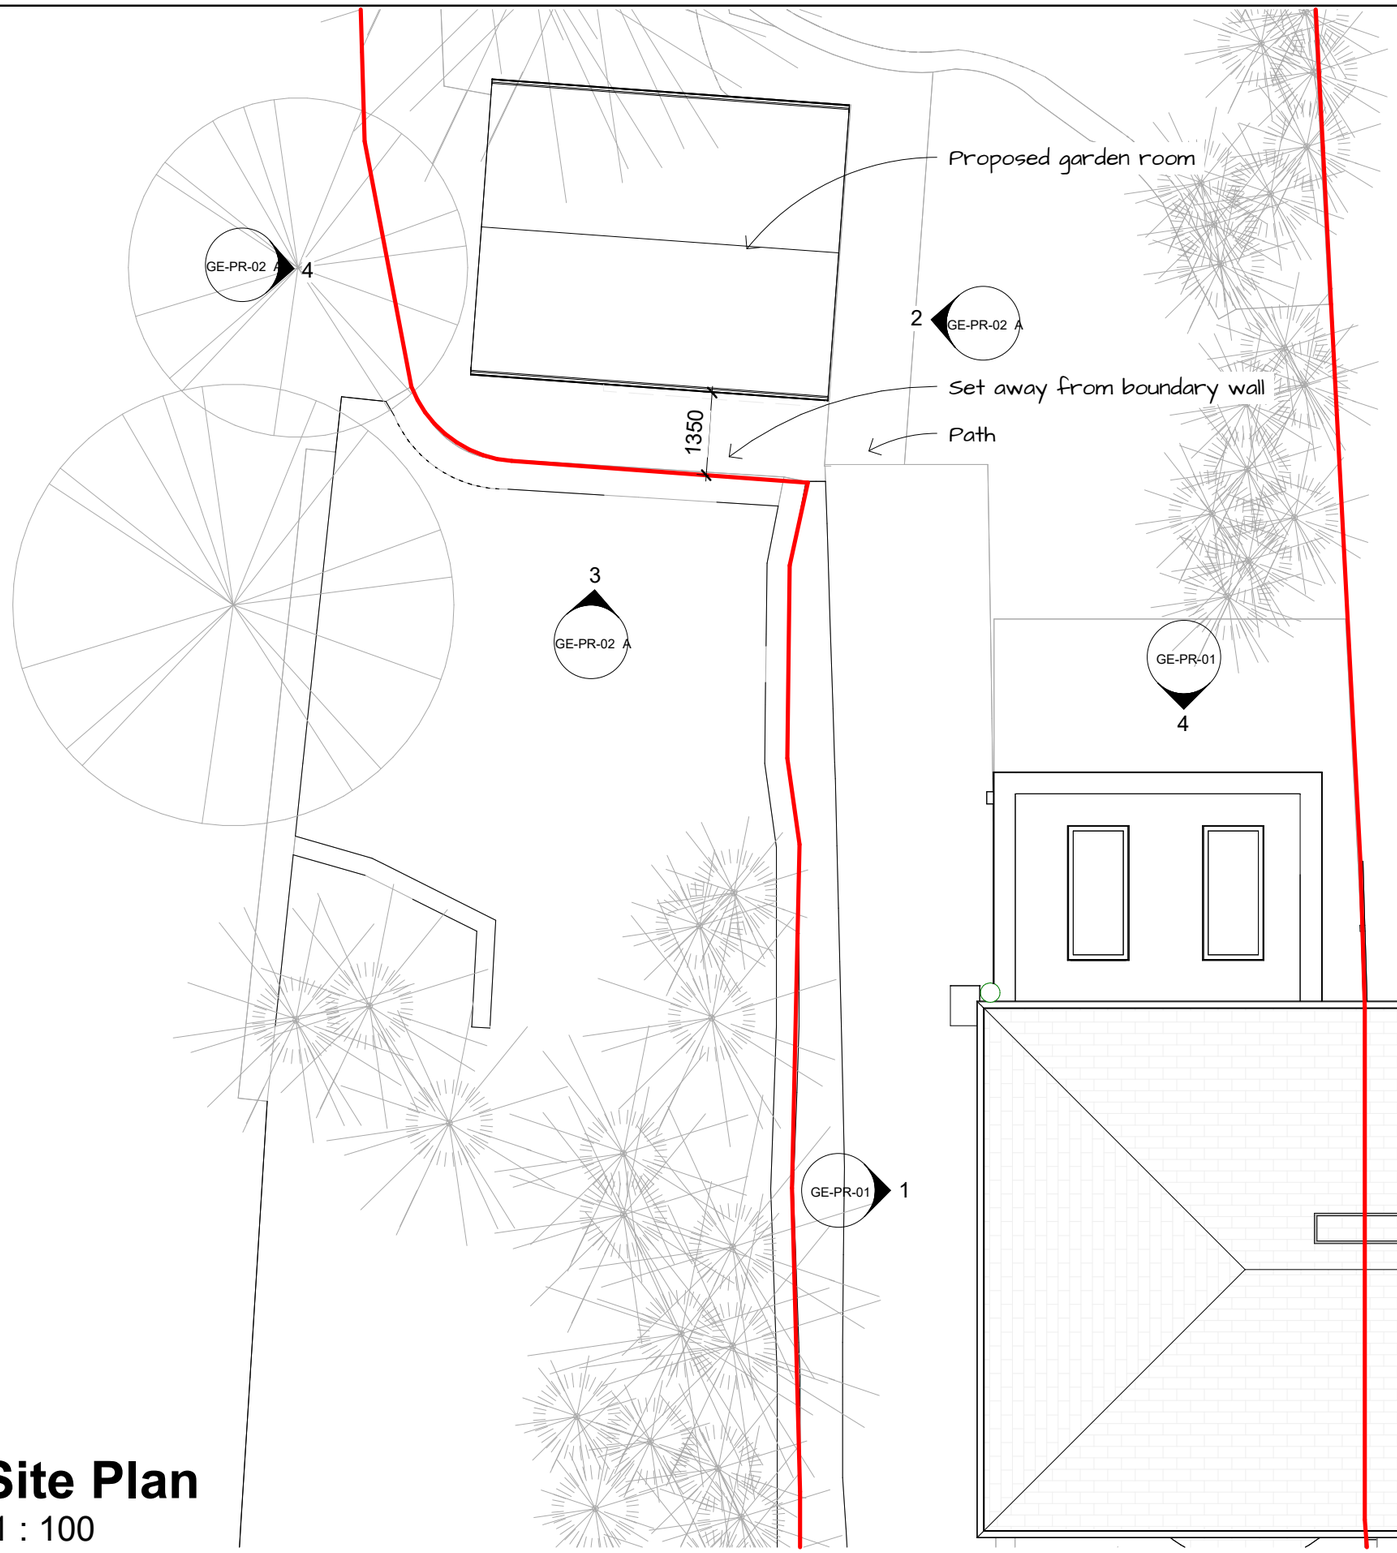


Site Plan
1 : 100

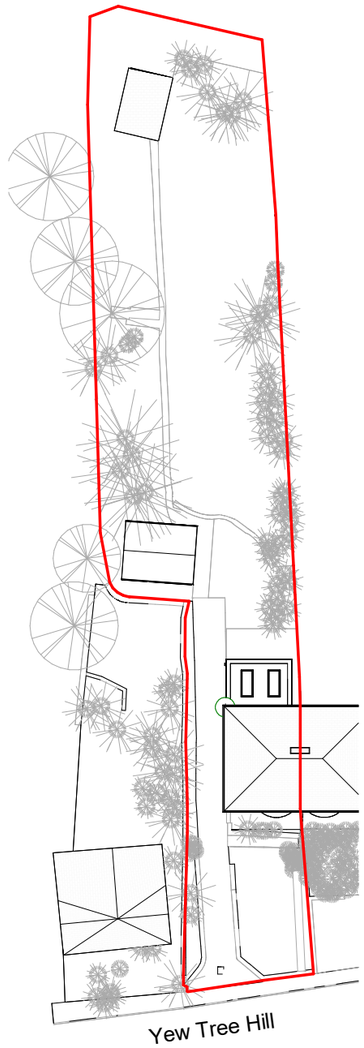

Site Block Plan
1 : 500

0m 10m 20m 30m 40m 50m

VISUAL SCALE 1:500 @ A3

0m 2m 4m 6m 8m 10m

VISUAL SCALE 1:100 @ A3

*All dimensions to be checked on site prior to the contractor starting work. This drawing does not indicate structural design - a Structural Engineer should be appointed to undertake detailed structural design and calculations. This drawing has been prepared solely for the purposes of obtaining planning consent and should not be used for construction purposes. No liability will be accepted should this drawing be used for anything other than a planning drawing.

MHA
MANNING HOLDEN ARCHITECTS

N

PROJECT
1 School Croft, Holloway

SHEET
Proposed Ground Floor Plan with site

CLIENT
Ian Byard

Date	Project number	Scale (@ A3)
28.09.2026	0519	As indicated

Drawn by	DRAWING NUMBER	REV
AM	GP-PR-01 A	
Checked by AM		