




Elevation 1 - a
1 : 100

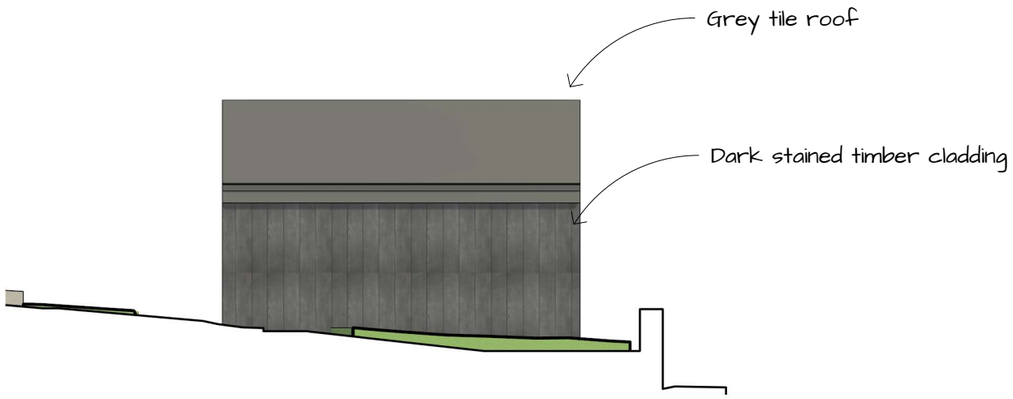


Elevation 2 - a
1 : 100

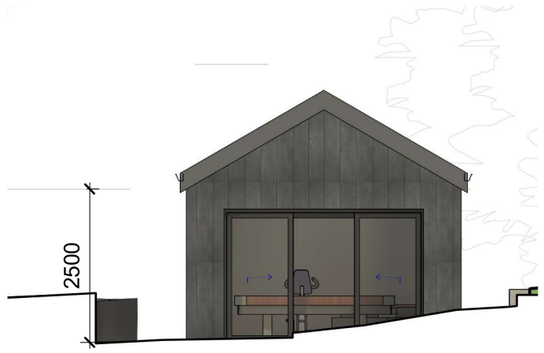

Elevation 3 - a
1 : 100

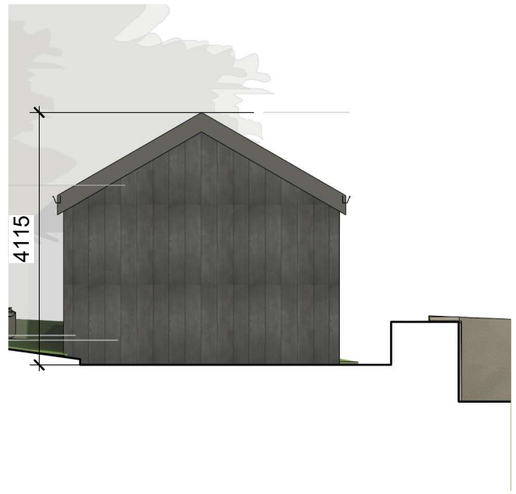

Elevation 4 - a
1 : 100

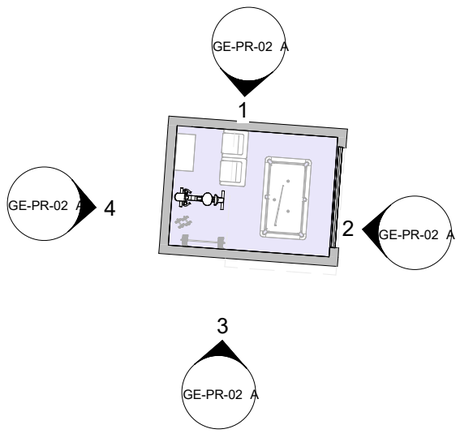

MHA
MANNING HOLDEN ARCHITECTS

0m 2m 4m 6m 8m 10m

VISUAL SCALE 1:100 @ A3

*All dimensions to be checked on site prior to the contractor starting work. This drawing does not indicate structural design - a Structural Engineer should be appointed to undertake detailed structural design and calculations. This drawing has been prepared solely for the purposes of obtaining planning consent and should not be used for construction purposes. No liability will be accepted should this drawing be used for anything other than a planning drawing.

PROJECT
1 School Croft, Holloway

SHEET
Proposed Elevation 02

CLIENT
Ian Byard

Date	Project number	Scale (@ A3)
28.09.2026	0519	As indicated

Drawn by	DRAWING NUMBER	REV
AM	GE-PR-02 A	
Checked by MM		