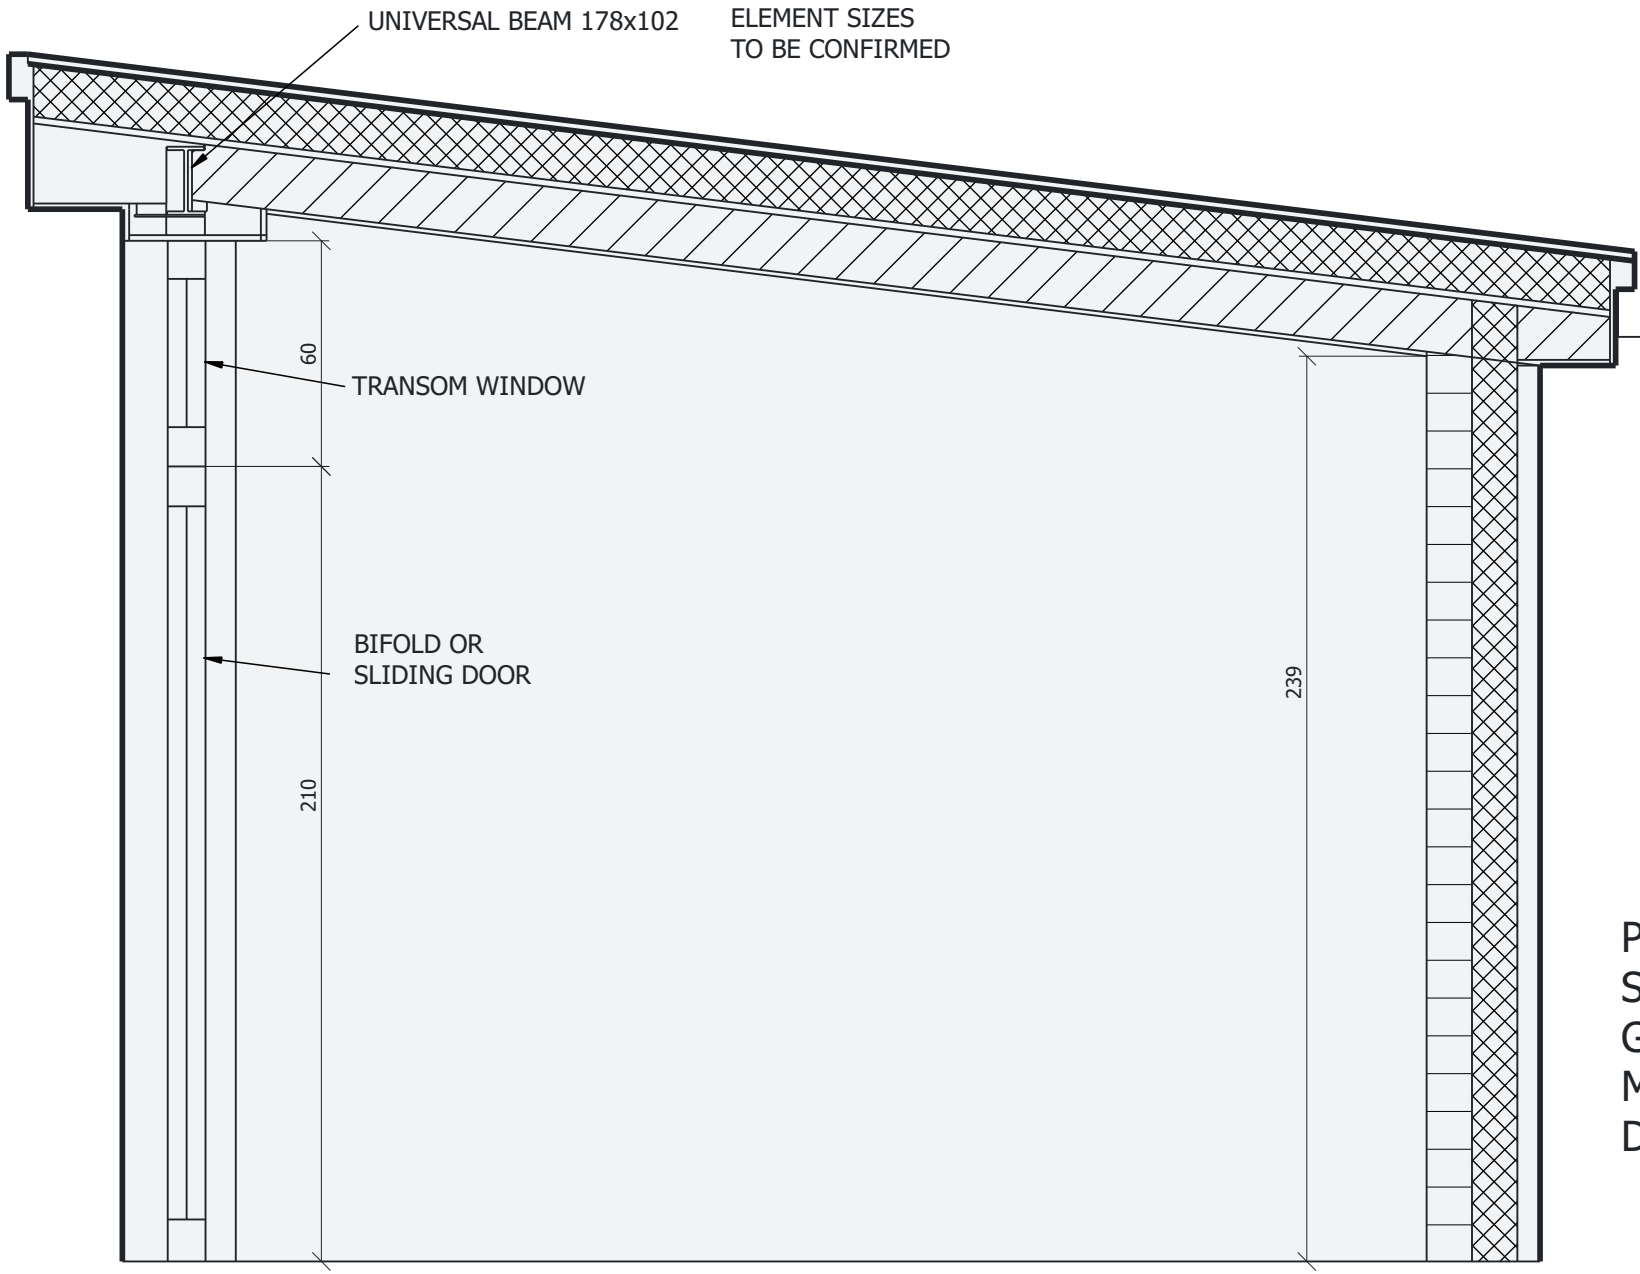


ROOF BUILD UP
7 DEGREE PITCH AS DRAWN
STANDING SEAM METAL ROOF
BREATHABLE MEMBRANE
INSULATION 150
BOARD OSB3
VAPOUR CONTROL LAYER
JOISTS 170 400 SPACING
CEILING BOARD

WALL BUILD UP
ALUMINIUM CLADDING
BACKING BOARD
VENTILATION GAP
INSULATION
VAPOUR CONTROL LAYER
LOAD BEARING BLOCK/STONE

PROPOSED EXTENSION
SECTION
GREYSTONE COTTAGE
MAKENEY RD
DUFFIELD DE56 4BD

16 SEP 2026
DRAWING SHEET A4
VIEW SCALE 1:20
DO NOT SCALE
DIMENSIONS IN CM