REV	DESCRIPTION	DATE
/	Initial Issue	01/10/24

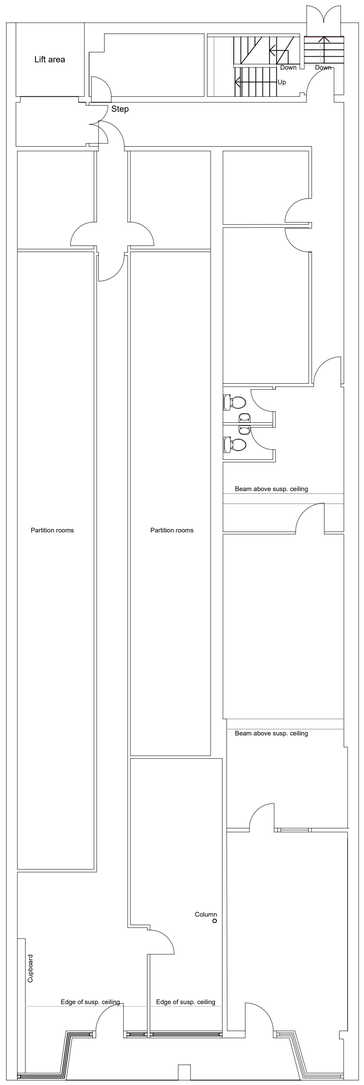

Existing Ground Floor Plan
Scale 1:100

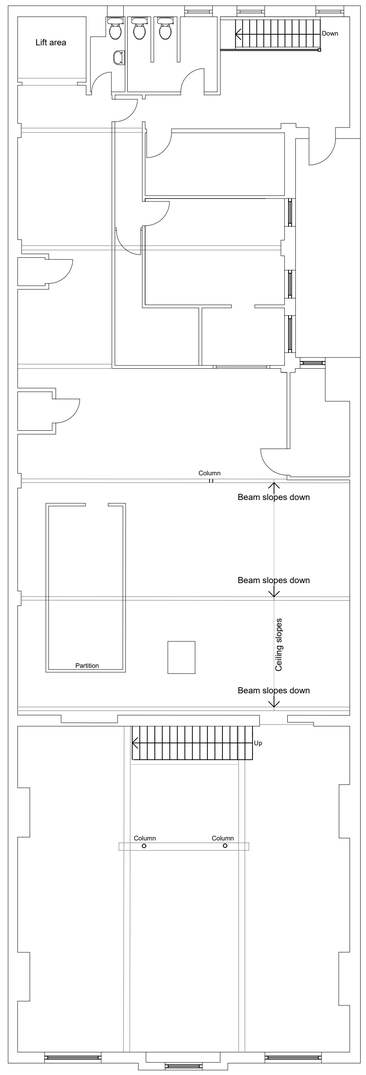

Existing First Floor Plan
Scale 1:100

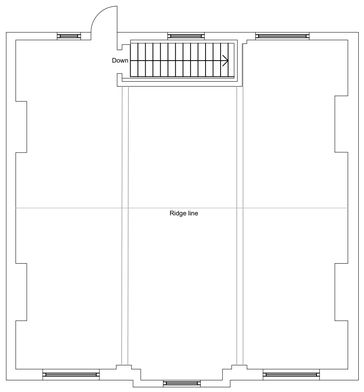

Existing Second Floor Plan
Scale 1:100

N

SCALE BAR 1:100

0 5m 10m

2m 4m 6m 8m

EXISTING SURVEY

26,014-P-010 / \

PROJECT / Proposed Works to
28 Market Street, Heanor

TITLE / Existing Floor Plans

SCALE / 1:100 @A1 DRAWN BY / AW

This drawing is a copyright of Wilson Architects Ltd. This drawing not to be used other than the purpose for which it was prepared and is to be read in conjunction with all other project documentation. All dimensions are to be checked onsite by the Main Contractor prior to work commencing. Do not scale off this drawing. The Architect is to be informed immediately of any discrepancies and where in doubt - ask.

WILSON ARCHITECTS

W / www.wilsonarchitects.co.uk
E / info@wilsonarchitects.co.uk
T / 01522 837232