DO NOT SCALE EXCEPT FOR PLANNING AND BUILDING REGULATION PURPOSES

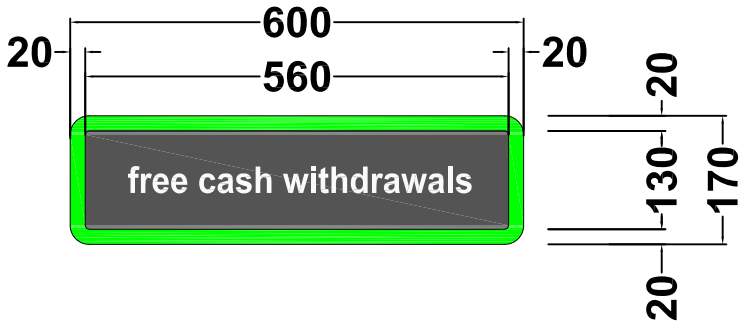

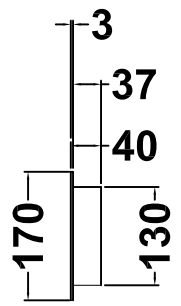

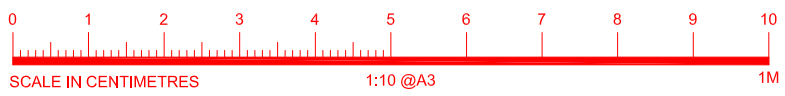

TECHNICAL INFORMATION:

- CONSTRUCTED USING GRP MANUFACTURING PROCESS. DURALITE IS USED FOR THE SURROUND, AND INSET LOGO/LETTERING.

METHOD OF ILLUMINATION:

- LED - ROWS OF LED LIGHTS BEHIND THE TEXT AND TO THE EDGE OF THE BLACK RAISED AREA
- WHITE LETTERING IS TRANSLUCENT
- STATIC ILLUMINATION
- INTERNAL ILLUMINATION
- APPROX. >60 lux @ 1.0 METRE AND WITH AMBIENT LIGHTING >80 lux
- BLACK AND GREEN - PMS 369

PLANNING ATM SIGNS

TITLE: FTU ILLUMINATED TEMP TOP SIGN			
DRAWN: NG & MK	DATE: 01/12/2022	SCALE: 1:10 @ A3	
REF/DRG No.: NCRA0102	SHEET: SHEET 1	REVISION:	

REVISION	DESCRIPTION	DATE	BY
03			
02			
01			

drawing approval

NAME:-	
POSITION:-	APPROVED:-
DATE:-	SIGNED:-

NCR ATLEOS