Original produced at A3 (420x297) DO NOT SCALE not to reproduce with out written permission of Channel Design Ltd.

1:500 Scale

0 10 20 30 40 50

Channel Design ltd.
Ashbourne
Derbyshire

tel 01335 348452

registered in England and Wales
registered office
The Old Vicarage, 51 St. John Street, Ashbourne, Derbyshire, DE6 1GP
company no. 06901106



Location Plan 1:1250

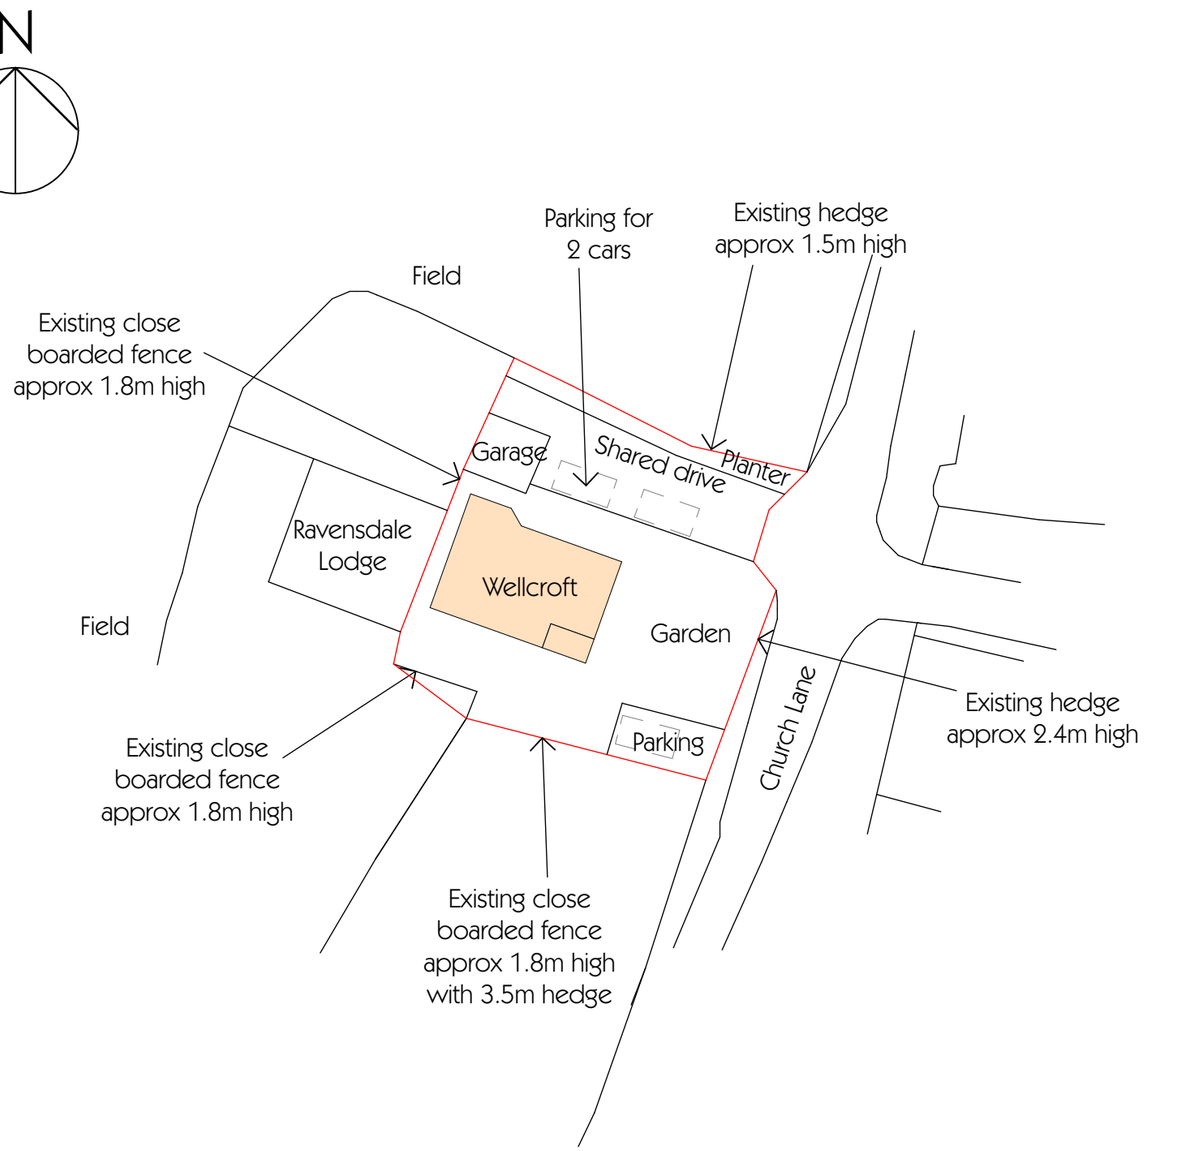

Block Plan 1:500

B Amend red line on location plan LA 26/8/26

A Amend red line LA 17/8/26

Project Name
Small
Church Lane
Muggington

Drawing Name
Location plan and Block Plan

Drawn by dta
Date August 2026

Job No. 2628
Scale 1:1250, 1:500

Drawing No. 03B
Status Planning