
Do not scale this drawing. All discrepancies to be clarified with project Architect. If in doubt ask.

No changes to be made at first floor level

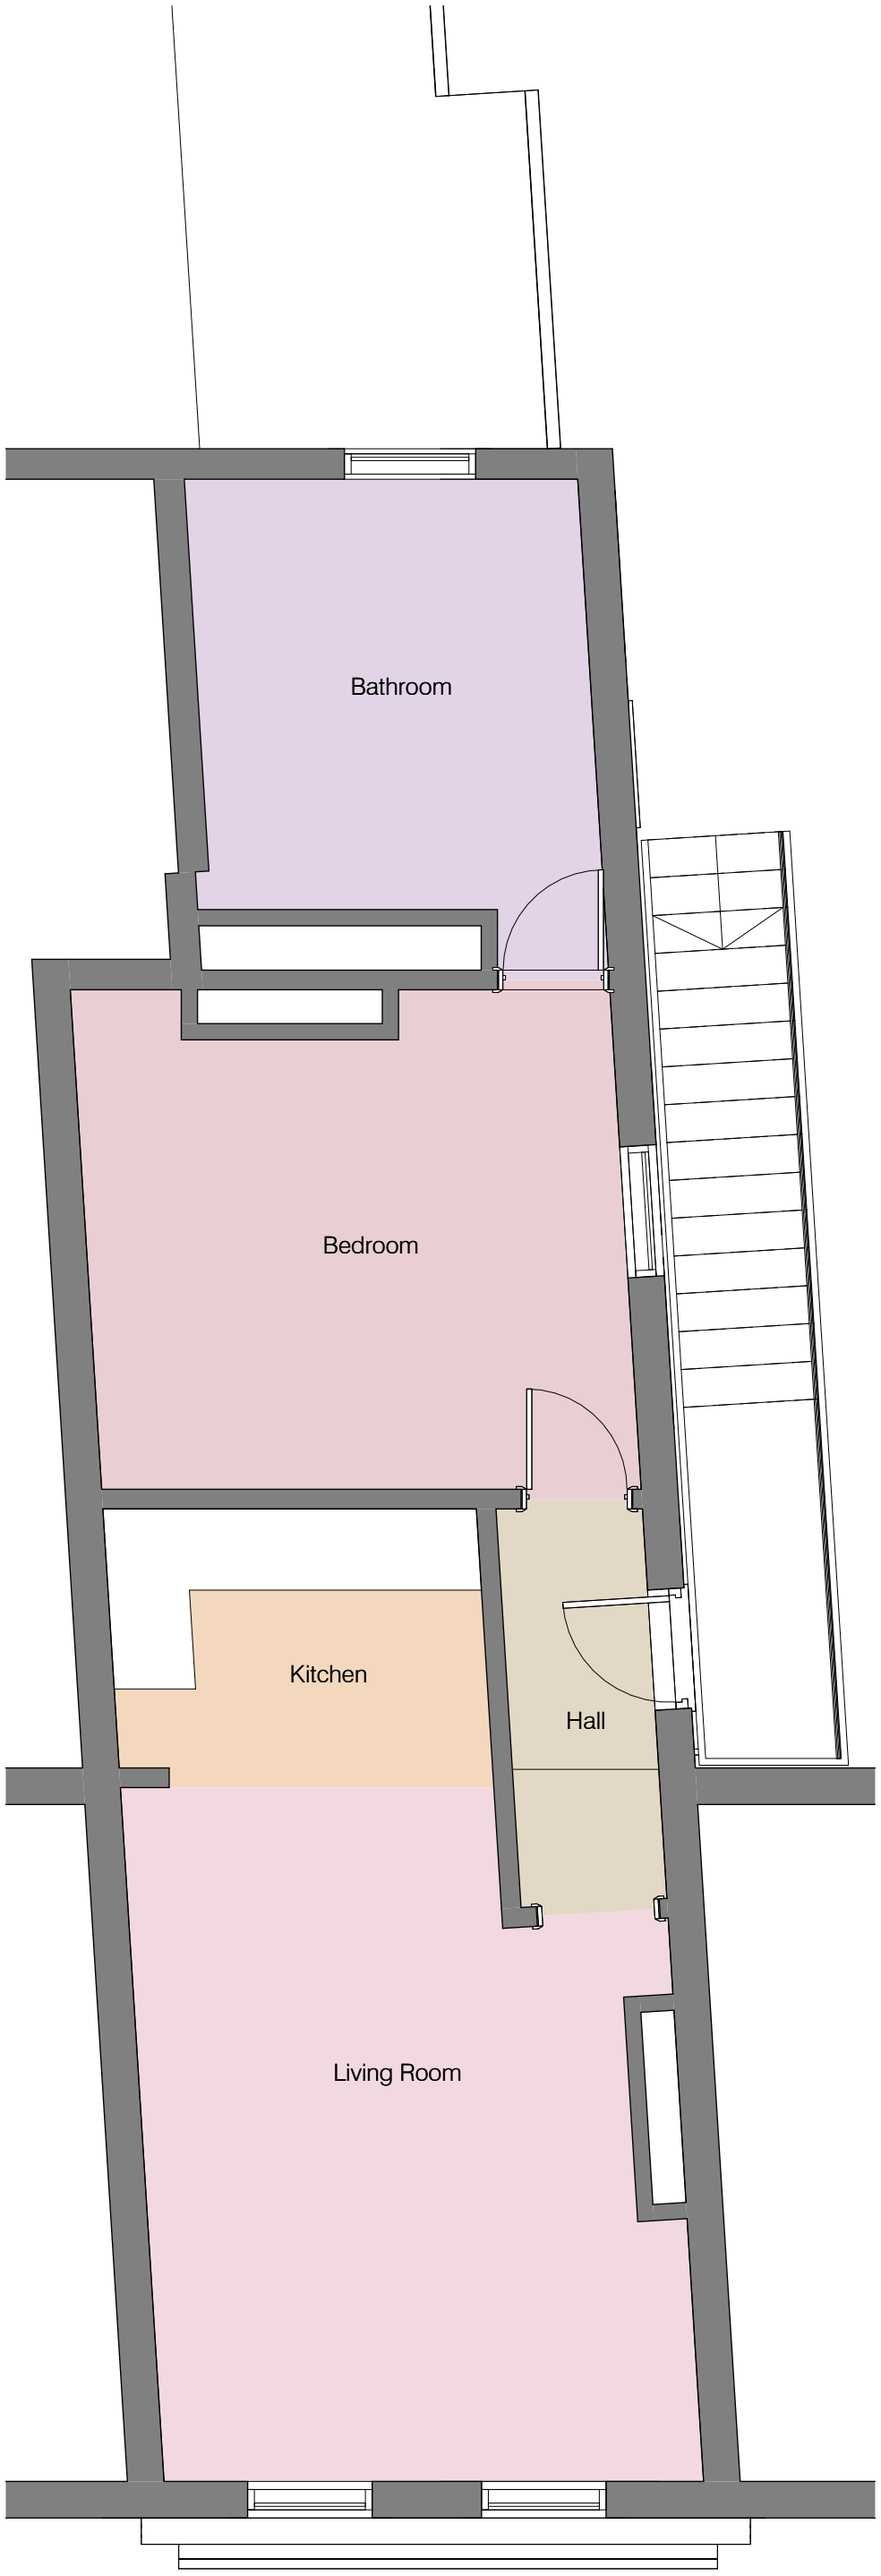

Rev	Date	Description	By	Chk'd

hampton booth

Client
Amarjit Johal

Project
Proposed retail to flat conversion
165 Nottingham Road
Somercoates, Alfreton
Derbyshire
DE55 4JG

Drawing Title
Existing First Floor Plan

Scale	Sheet Size	Date
1 : 50	A3	14/09/2026

Revision

1

Existing First Floor Plan

Scale: 1 : 50