
Do not scale this drawing. All discrepancies to be clarified with project Architect. If in doubt ask.

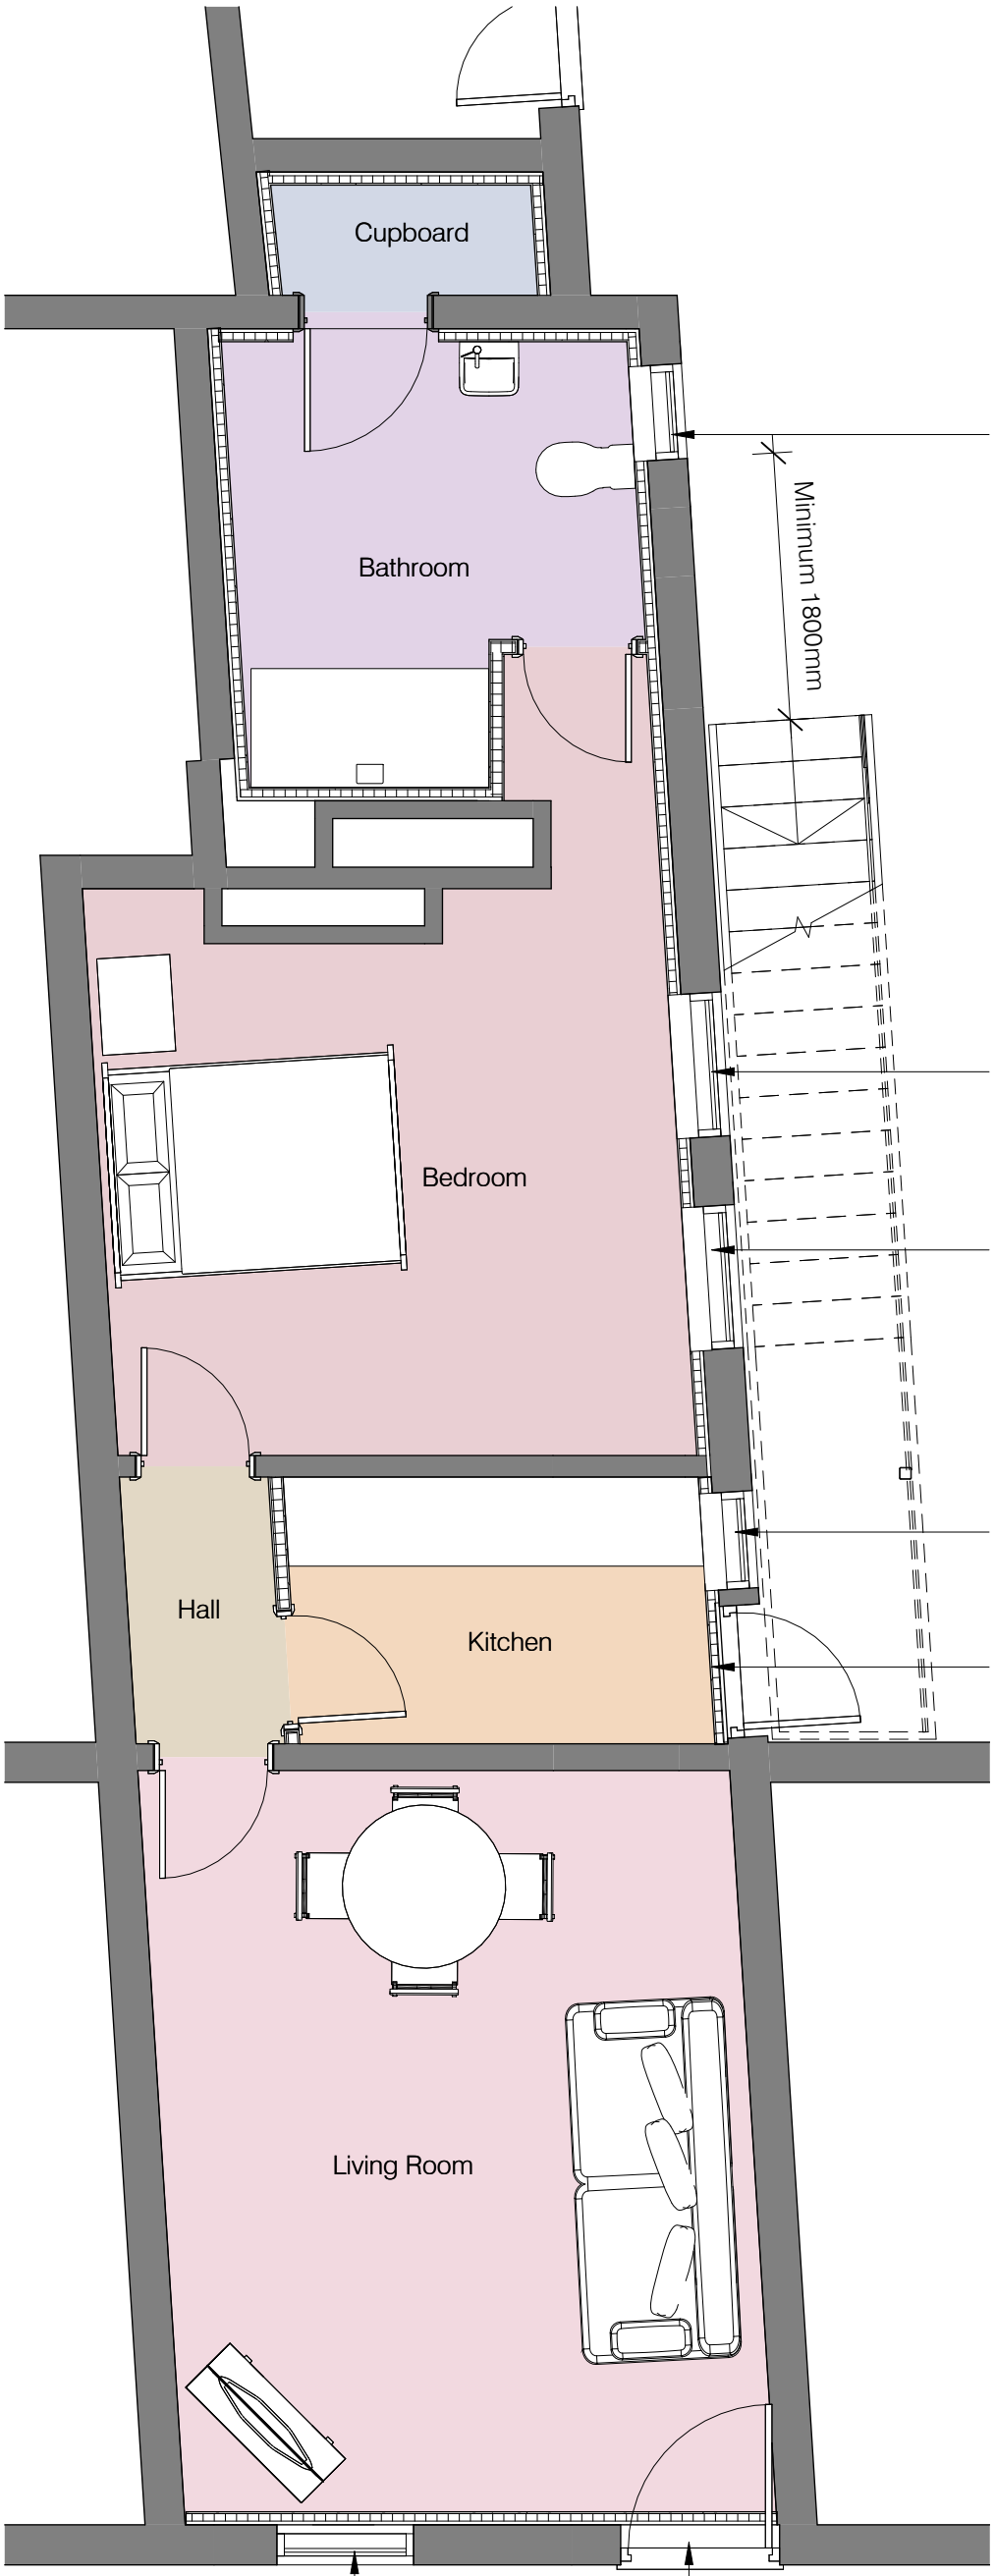

1

Proposed Ground Floor Plan

Scale: 1 : 50

Rev	Date	Description	By	Chk'd
A	18/09/2026	Revised bathroom window	AH	HB

hampton booth

Client
Amarjit Johal

Project
Proposed retail to flat conversion
165 Nottingham Road
Somercoates, Alfreton
Derbyshire
DE55 4JG

Drawing Title
Proposed Ground Floor Plan

Scale	Sheet Size	Date
1 : 50	A3	14/09/2026

Revision
A