
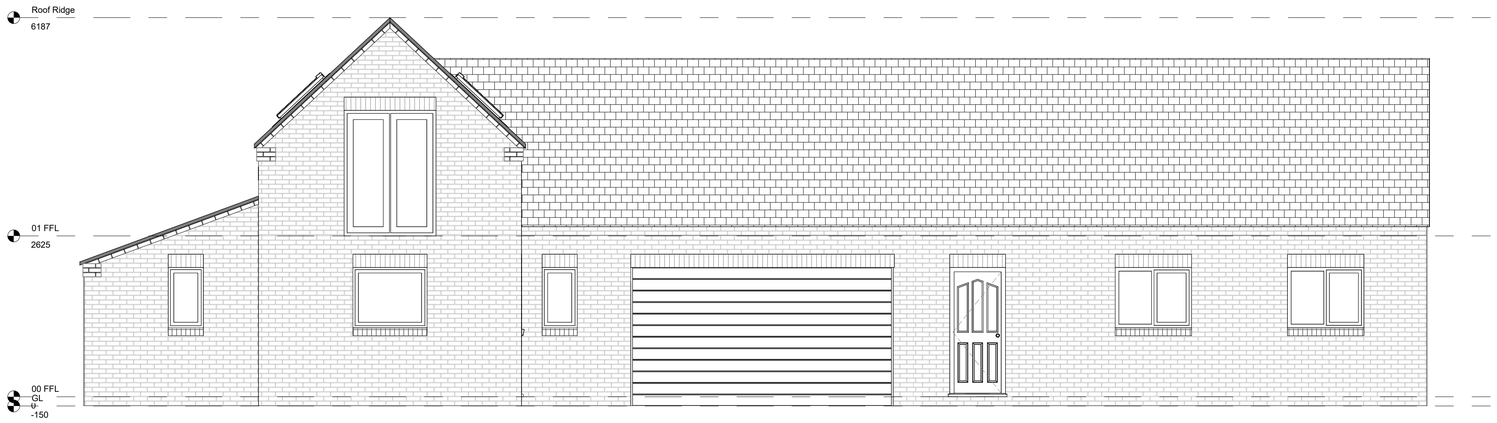


1 **Left Elevation Proposed**
1 : 50

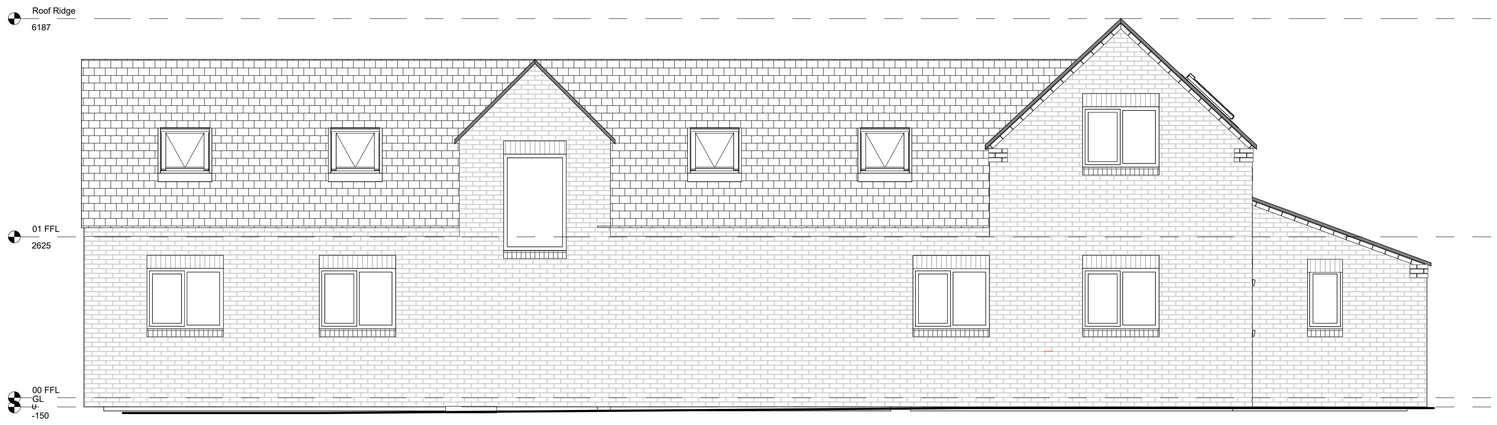

2 **Right Elevation Proposed**
1 : 50

0m 1m 2m 3m 4m 5m

VISUAL SCALE 1:50 @ A1

Notes:

Sample Notes

REV	DESCRIPTION	BY	DATE

STATUS: PLANNING

SDESIGN

PROJECT NAME: Chilla Carr

SITE ADDRESS: Chilla Carr, Bullhurst Lane, Weston Underwood, DE6 4PA

CLIENT: Chris Ford

TITLE: Proposed Left & Right Elevations

SCALE AT A1:	DATE:	DRAWN:	CHECKED:
1 : 50	25.09.26		
PROJECT NO:	DRAWING NO:		REVISION:
0020	A203		