
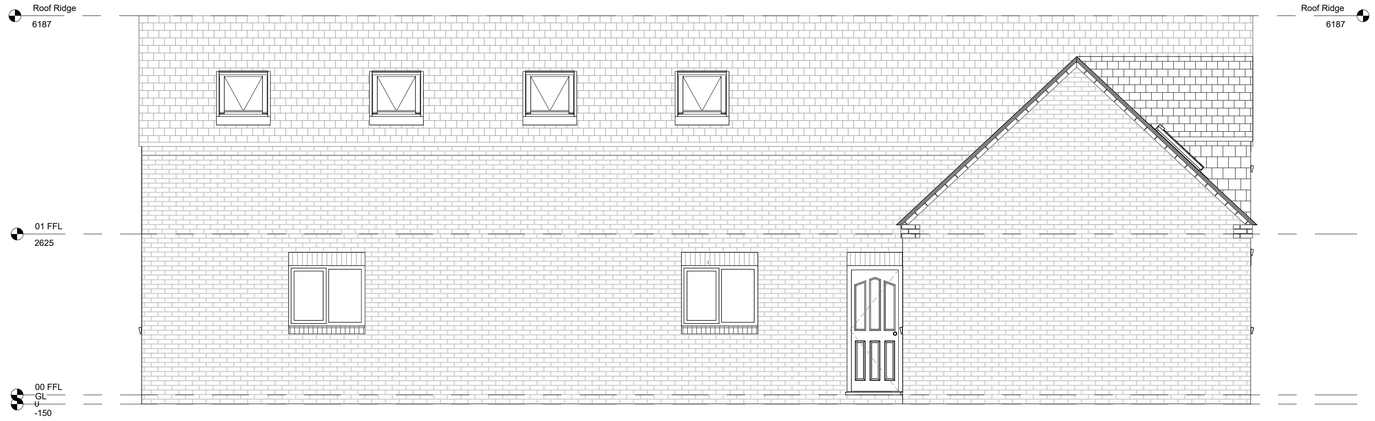


1 Front Elevation Proposed
1 : 50

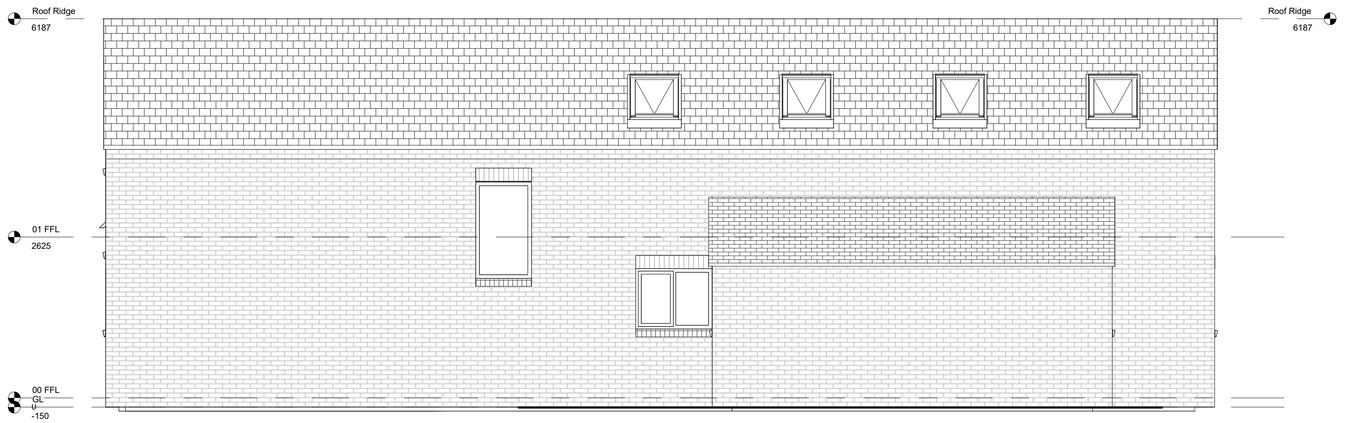

2 Rear Elevation Proposed
1 : 50

0m 1m 2m 3m 4m 5m

VISUAL SCALE 1:50 @ A1

Notes:

Sample Notes

REV	DESCRIPTION	BY	DATE

STATUS: PLANNING

SDESIGN

PROJECT NAME:
Chilla Carr

SITE ADDRESS:
Chilla Carr, Bullhurst Lane,
Weston Underwood, DE6
4PA

CLIENT:
Chris Ford

TITLE:
Proposed Front & Rear
Elevations

SCALE AT A1:	DATE:	DRAWN:	CHECKED:
1 : 50	25.09.26		

PROJECT NO:	DRAWING NO:	REVISION:
0020	A202	