

NOTES:
Copyright of this drawing belongs to Architectural Building Design Services (ABDS) and no part may be reproduced or utilised in any way whatsoever without prior written consent of ABDS.
Figured dimensions shall be taken in preference to scaled dimensions and any discrepancies or errors are to be referred to the designer.
Contractor, sub-contractor and suppliers must verify all dimensions on site before commencing work or making any fabrication drawings.
All elements such as structural walls, beams etc are to be checked on site for suitability prior to works undertaken.
All drawings to be read in conjunction with each other and all notes / building regulation specification, energy calculations, structural calculations / design and other professional / consultation documents associated with the project.



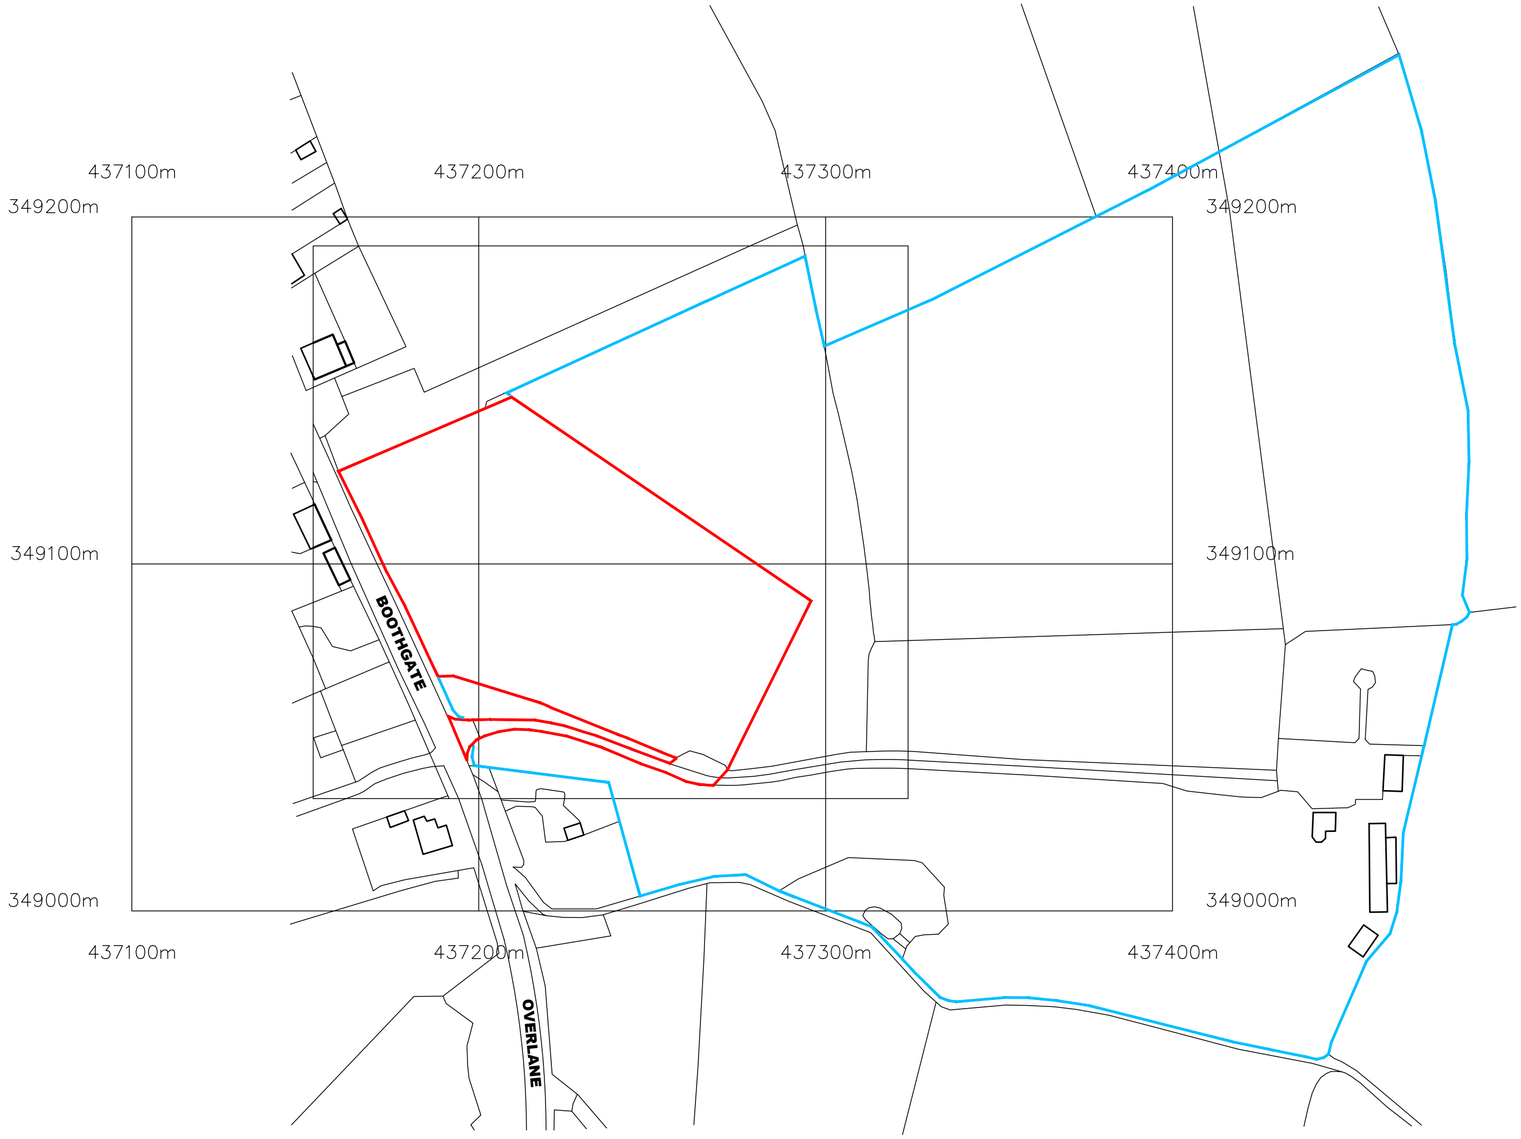

Crown Copyright and database rights 2026 OS Licence no. AC0000805567

Site Location Plan (Scale – 1:1250)

REV:	DATE:	DESCRIPTION:	BY:

ABDS
Architectural Building Design Services
Tel: 07773 899 597
E-mail: abds@abds.biz Web Site: www.abds.biz

PROJECT:
PROPOSED DOG WALKING FIELD

DRAWING TITLE:
SITE LOCATION PLAN

PROJECT ADDRESS:
COTTAGE FARM
BOOTHGATE.
BELPER. DE56 2BP.

CLIENT:
Mr and Mrs G Hogg

DATE: September 2026 SCALE: 1:1250 FORMAT: A2

DRAWN : CF
CHECKED:
APPROVED:

DRG NO: 2608 / 01
2026 ©
This drawing is copyright of Architectural Building Design Services & cannot be reproduced without written consent

REVISION:

Actual Size.
0 10mm