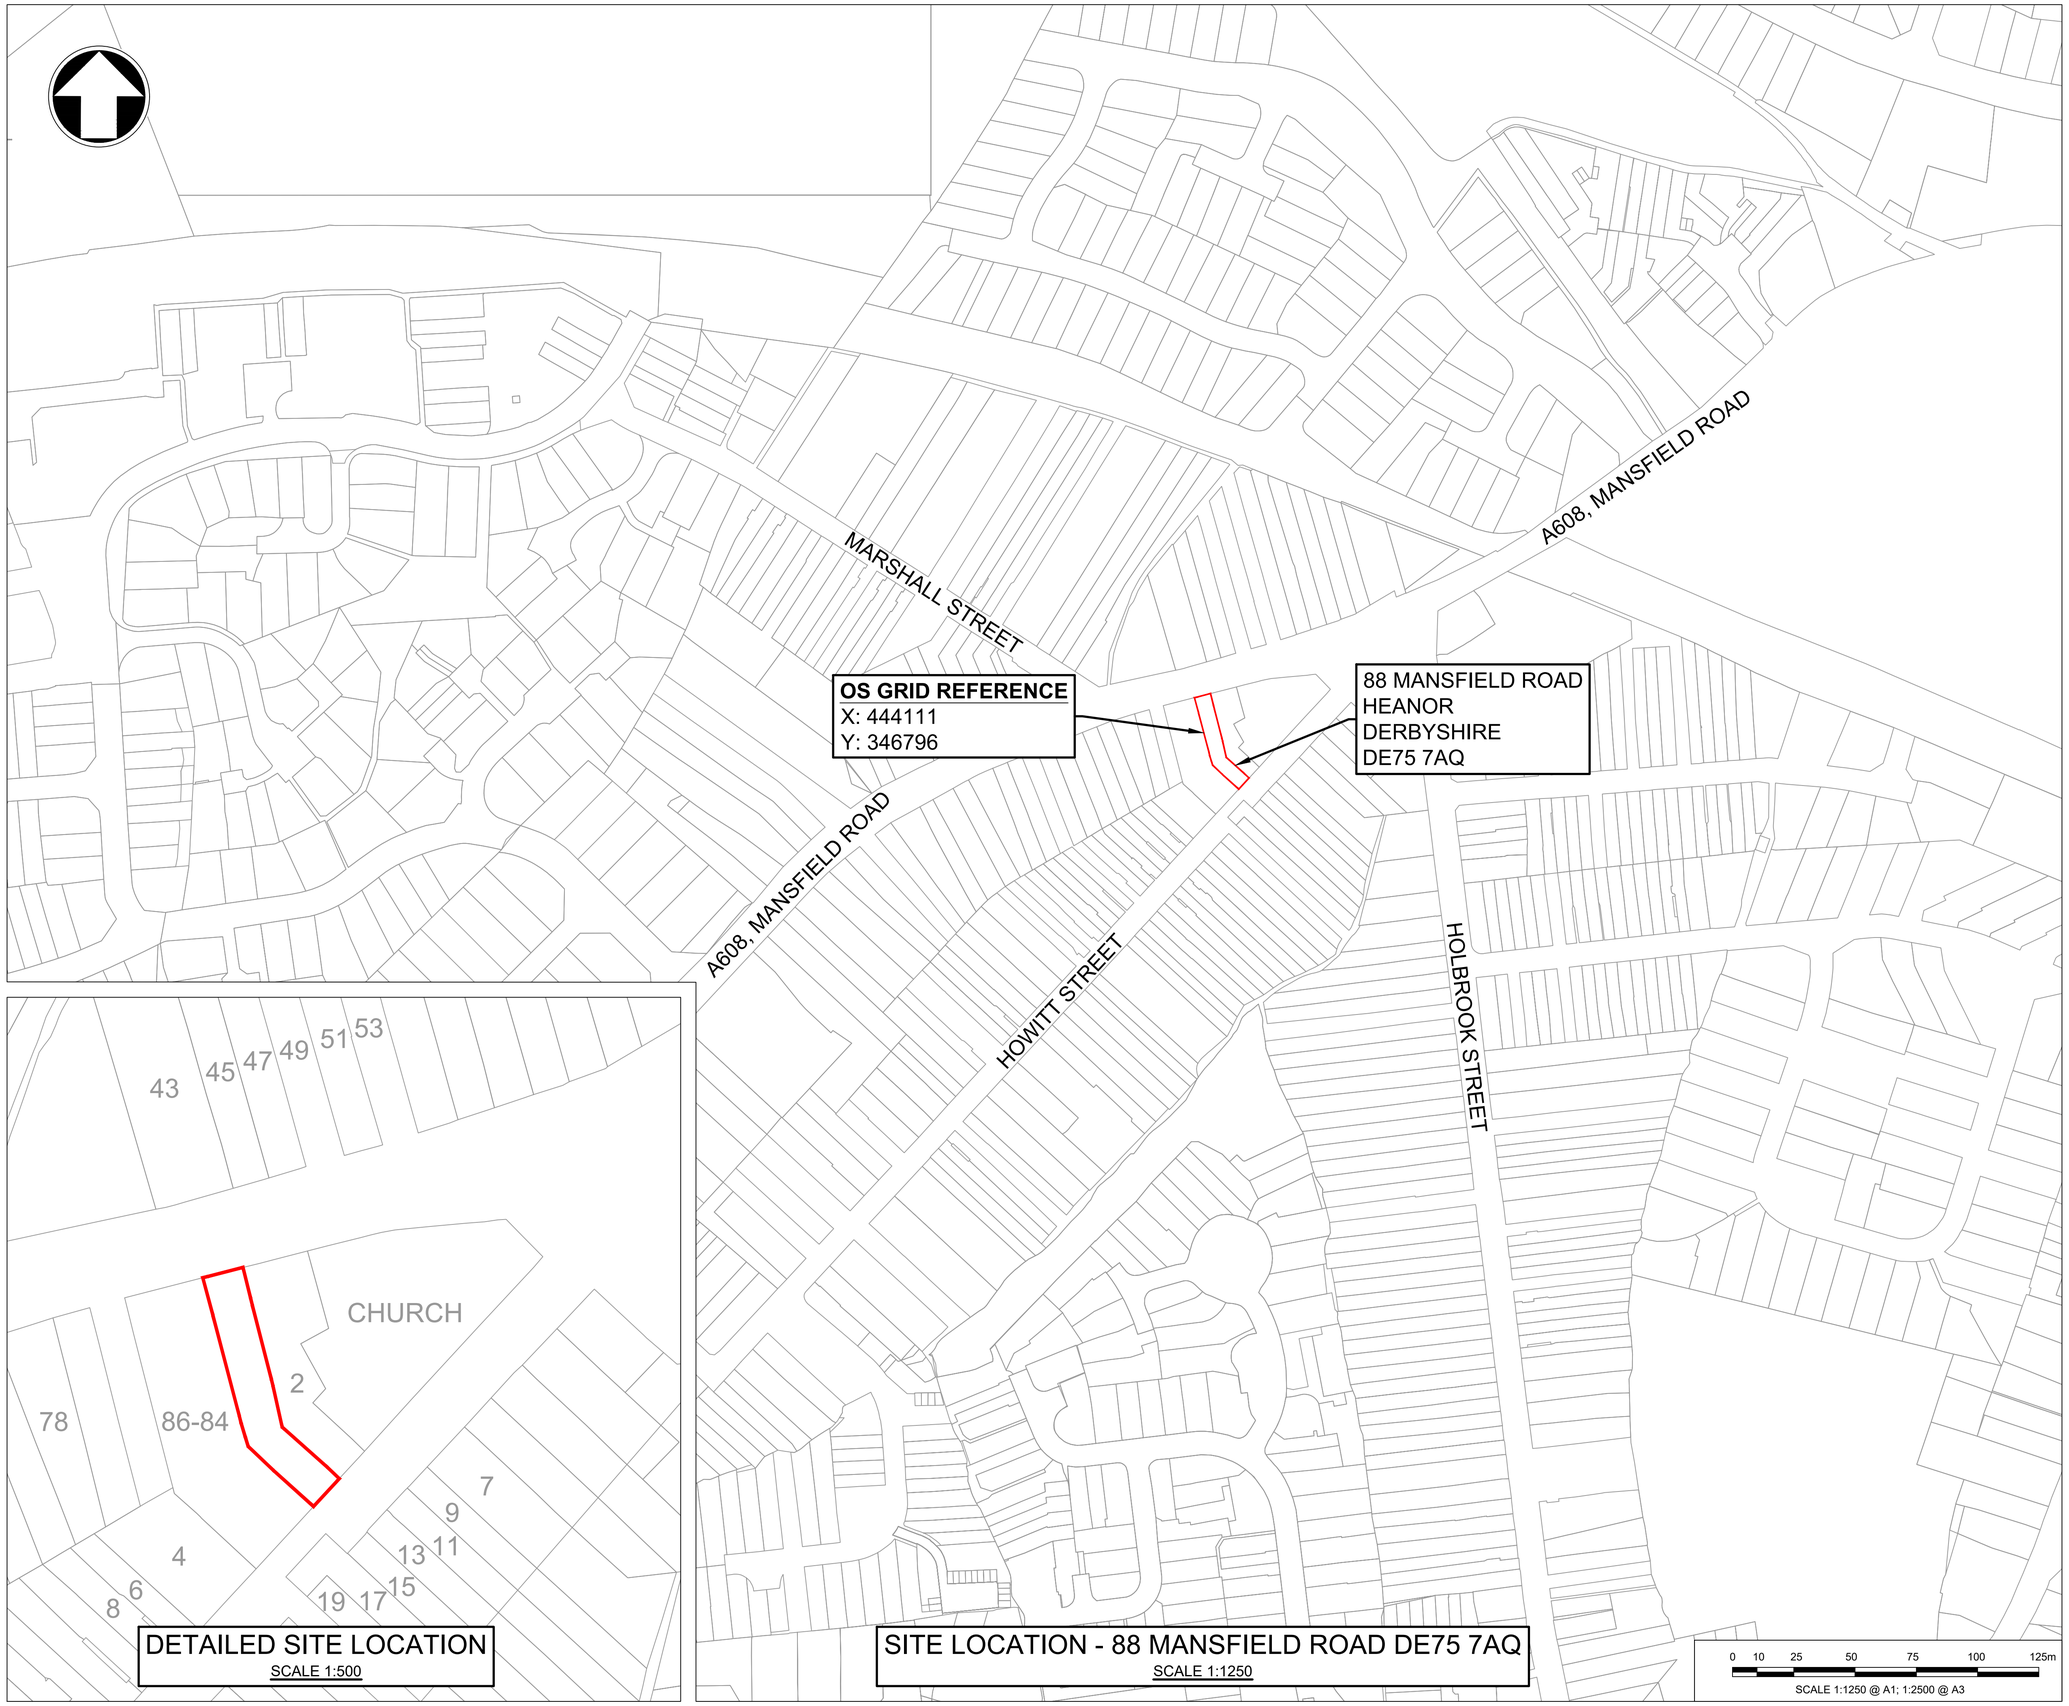

DETAILED SITE LOCATION
SCALE 1:500

SITE LOCATION - 88 MANSFIELD ROAD DE75 7AQ
SCALE 1:1250

NOTES:

1. DRAWINGS TO BE PRINTED IN COLOUR.
2. THIS DRAWING IS FOR REFERENCE ONLY AND IS NOT TO BE SCALED.
3. ALL MEASUREMENTS SHOWN ARE IN METRES, UNLESS STATED OTHERWISE AND ARE APPROXIMATE.
4. THIS DRAWING IS TO BE READ IN CONJUNCTION WITH ELEVATION AND FLOOR PLANS.
5. LOCATION PLAN DRAWN 05/10/26 BY LP.

KEY:

SITE BOUNDARY

Drawing Title
88 MANSFIELD ROAD
LOCATION PLAN
SHEET 1 OF 1

Drawing Number

Project		Volume
88 MANSFIELD RD	-	GEN
A608_DERBY	-DR-CH-0100 01	
Location	Type | Role | Number	