0 100

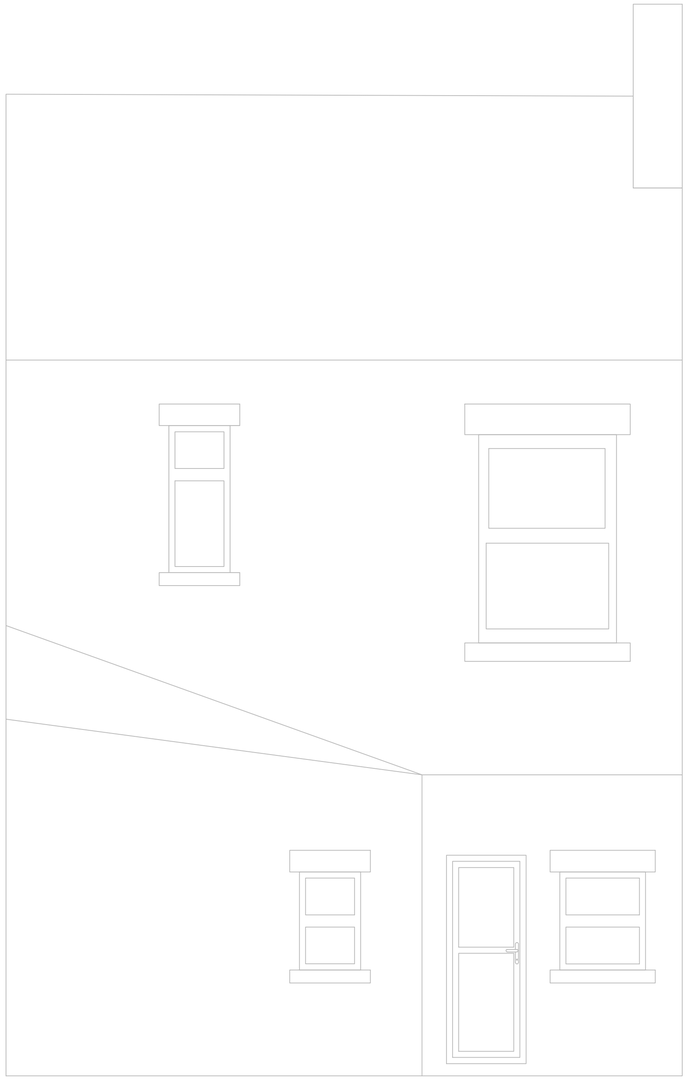

EXISTING REAR ELEVATION
SCALE 1:25

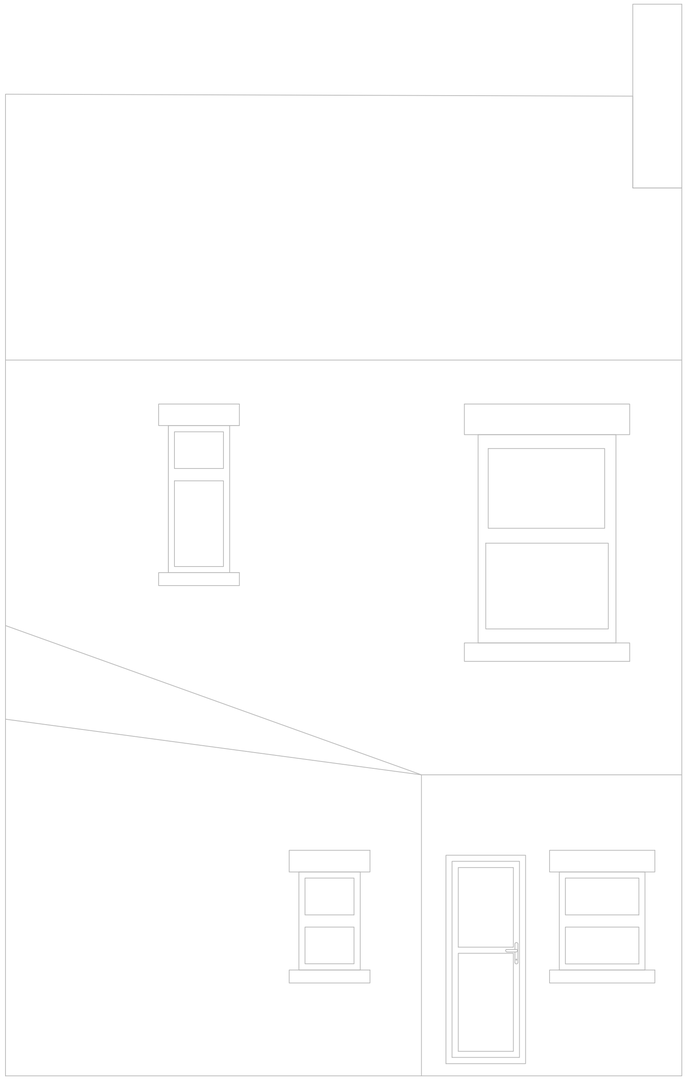

PROPOSED REAR ELEVATION
SCALE 1:25

0 0.5 1 2 3 4 5m

SCALE 1:50 @ A1; 1:100 @ A3

NOTES:

1. DRAWINGS TO BE PRINTED IN COLOUR.
2. THIS DRAWING IS FOR REFERENCE ONLY AND IS NOT TO BE SCALED.
3. ALL MEASUREMENTS SHOW ARE IN METRES, UNLESS STATED OTHERWISE AND ARE APPROXIMATE.
4. THIS DRAWING IS TO BE READ IN CONJUNCTION WITH FLOOR PLANS AND LOCATION PLAN.
5. ELEVATION PLANS DRAWN 05/10/26 BY LP.

Drawing Title
88 MANSFIELD ROAD
EXISING AND PROPOSED
ELEVATION PLANS
SHEET 2 OF 4

Drawing Number

Project		Volume
88 MANSFIELD RD	-	GEN

A608_DERBY -DR-CH-0100 03
Location | Type | Role | Number