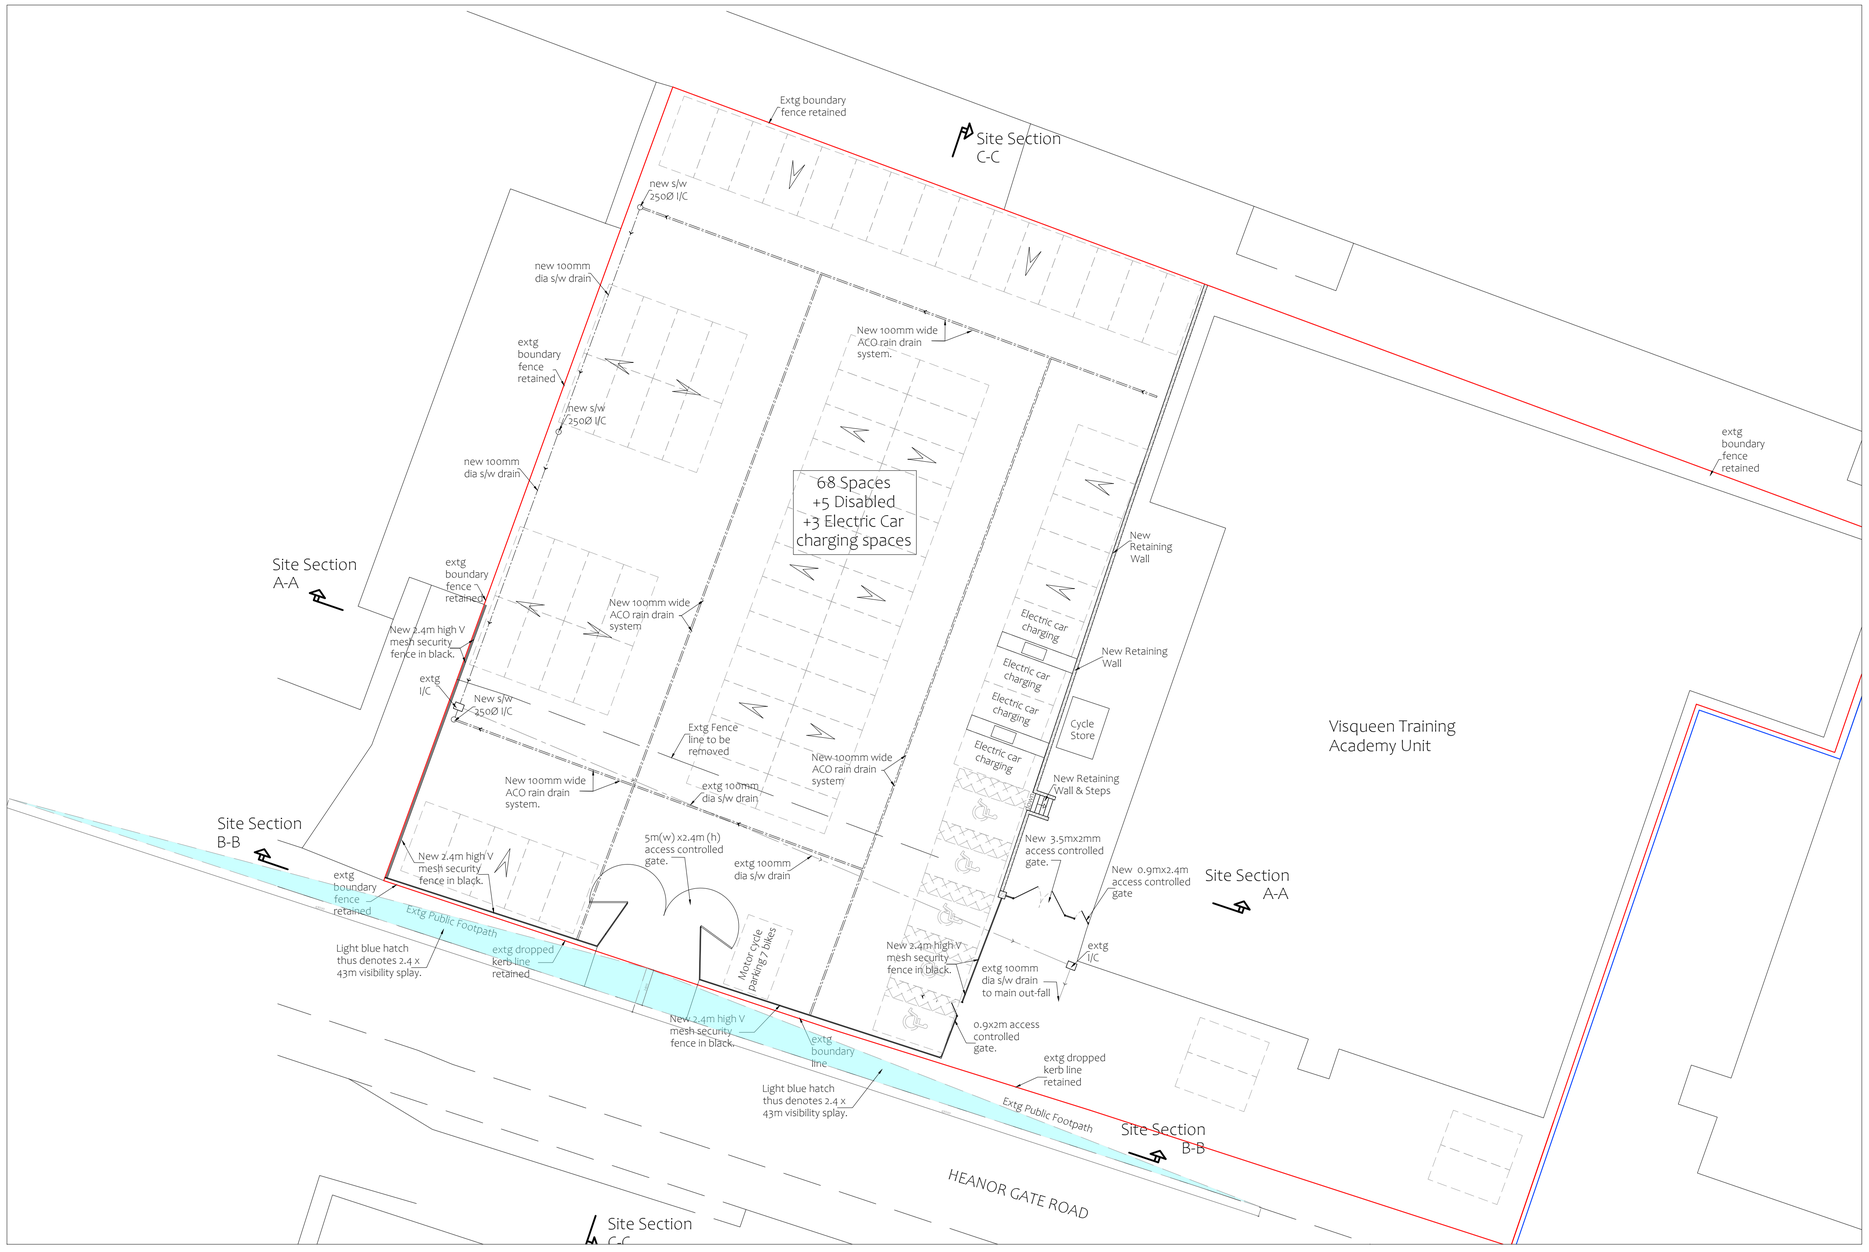

Proposed Site Block Plan
Scale 1:200

DO NOT SCALE:
From this drawing all dimensions are in millimetres unless otherwise stated any discrepancies are to be reported to Lacey & Owen Architectural Services Ltd.

RELEVANT DRAWINGS:
This drawing is to be read in conjunction with all other relevant drawings and details

DRAWING COPYRIGHT:
This drawing and all other relevant drawings is the property of Lacey & Owen Architectural Services Ltd. and should not copied or altered in any way without prior consent

PLANNING ISSUE

Rev	By	Date	Comments
B	MO	05/10/26	Layout revised
A	MO	02/09/26	Details added

PROPOSED
Change of use of Land to Car Park

LOCATION
Visqueen Training Academy
Heanor Gate Rd
Heanor Gate Ind Est
Heanor Gate
DE75 7RG

CLIENT
Steve Harris

DRAWING TITLE
Proposed Site Block Plan.

Drawn By	Date	Dwg.No	Rev
MO	April 2026	KJ2734A/02	B

Scales					
@ A1	1:200				

Shrewsbury Office
Castle Gates
Shrewsbury
SY1 2AB

1st Floor
6-8 Bath Street
Ilkeston
Derbyshire
DE7 8FB

T: 0115 944 5138
E: enquiry @laceyandowen.co.uk
WWW.LACEYANDOWEN.CO.UK

LACEY & OWEN
ARCHITECTURAL SERVICES LTD
CIAT
REGISTERED PRACTICE