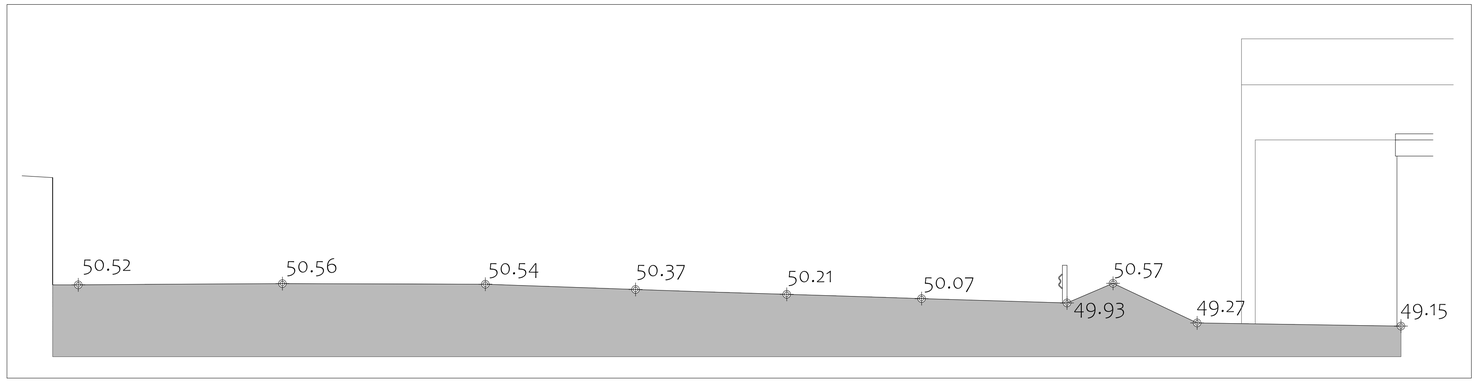

Existing Site Section Through A-A
Scale 1:100

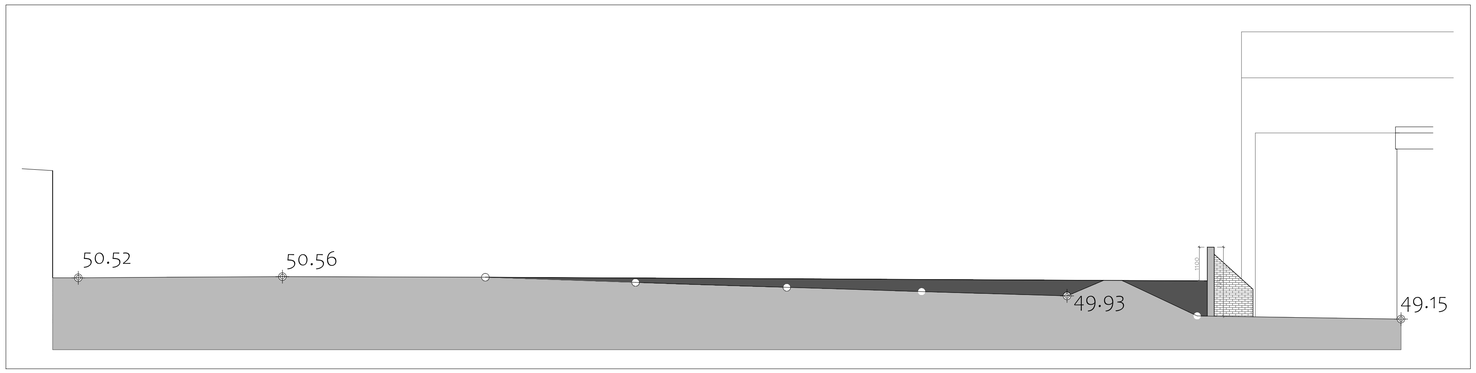

Proposed Site Section Through A-A
Scale 1:100

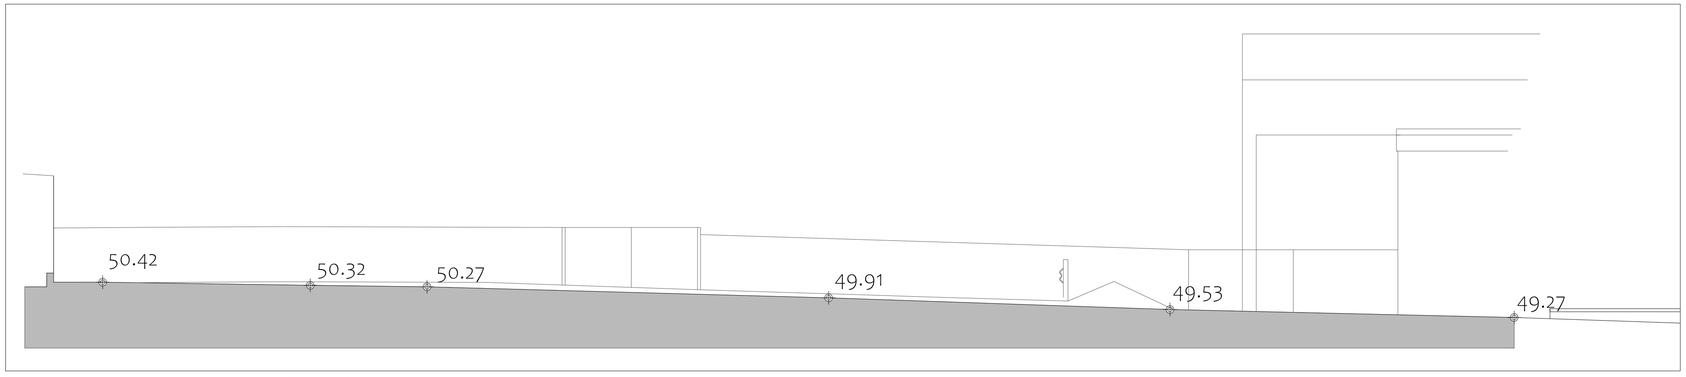

Existing Site Section Through B-B
Scale 1:100

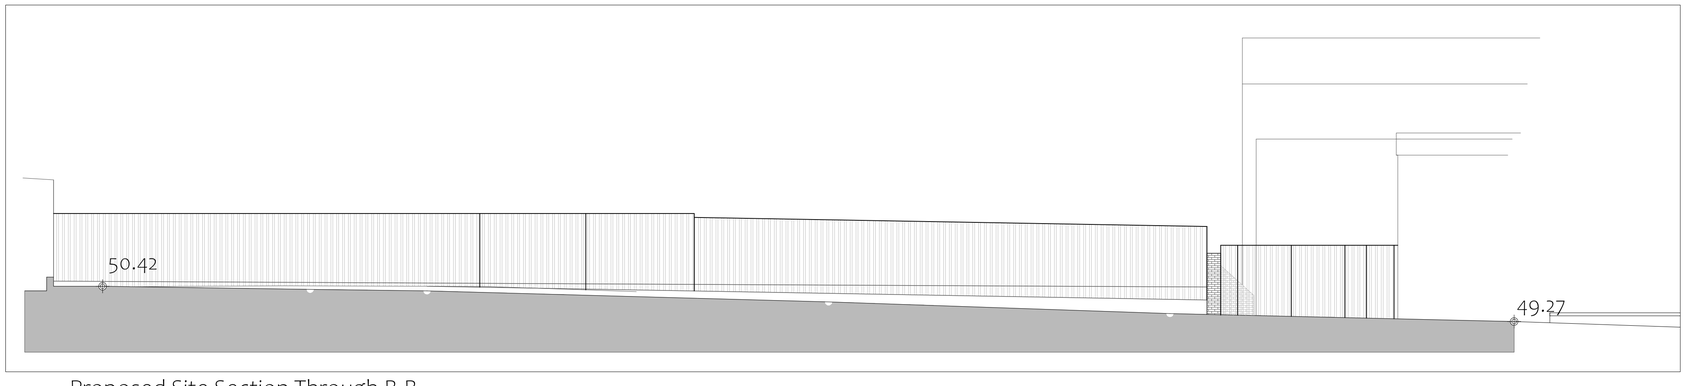

Proposed Site Section Through B-B
Scale 1:100

DO NOT SCALE:
From this drawing all dimensions are in millimetres unless otherwise stated any discrepancies are to be reported to Lacey & Owen Architectural Services Ltd.

RELEVANT DRAWINGS:
This drawing is to be read in conjunction with all other relevant drawings and details

DRAWING COPYRIGHT:
This drawing and all other relevant drawings is the property of Lacey & Owen Architectural Services Ltd. and should not copied or altered in any way without prior consent

PLANNING ISSUE

Rev	By	Date	Comments

PROPOSED
Change of use of Land to Car Park

LOCATION
Visqueen Training Academy
Heanor Gate Rd
Heanor Gate Ind Est
Heanor Gate
DE75 7RG

CLIENT
Steve Harris

DRAWING TITLE
Existing & Proposed Site Sections
A-A & B-B

Drawn by	Date	Dwg.No	Rev
MO	September 2026	KJ2734A/03	-

SCALES @ A1 1:100

LACEY & OWEN
ARCHITECTURAL SERVICES LTD

Shrewsbury Office
Castle Gates
Shrewsbury
SY1 2AB

1st Floor
6-8 Bath Street
Ilkeston
Derbyshire
DE7 8FB

T: 0115 944 5138
E: enquiry @laceyandowen.co.uk
WWW.LACEYANDOWEN.CO.UK

CIAT
REGISTERED PRACTICE