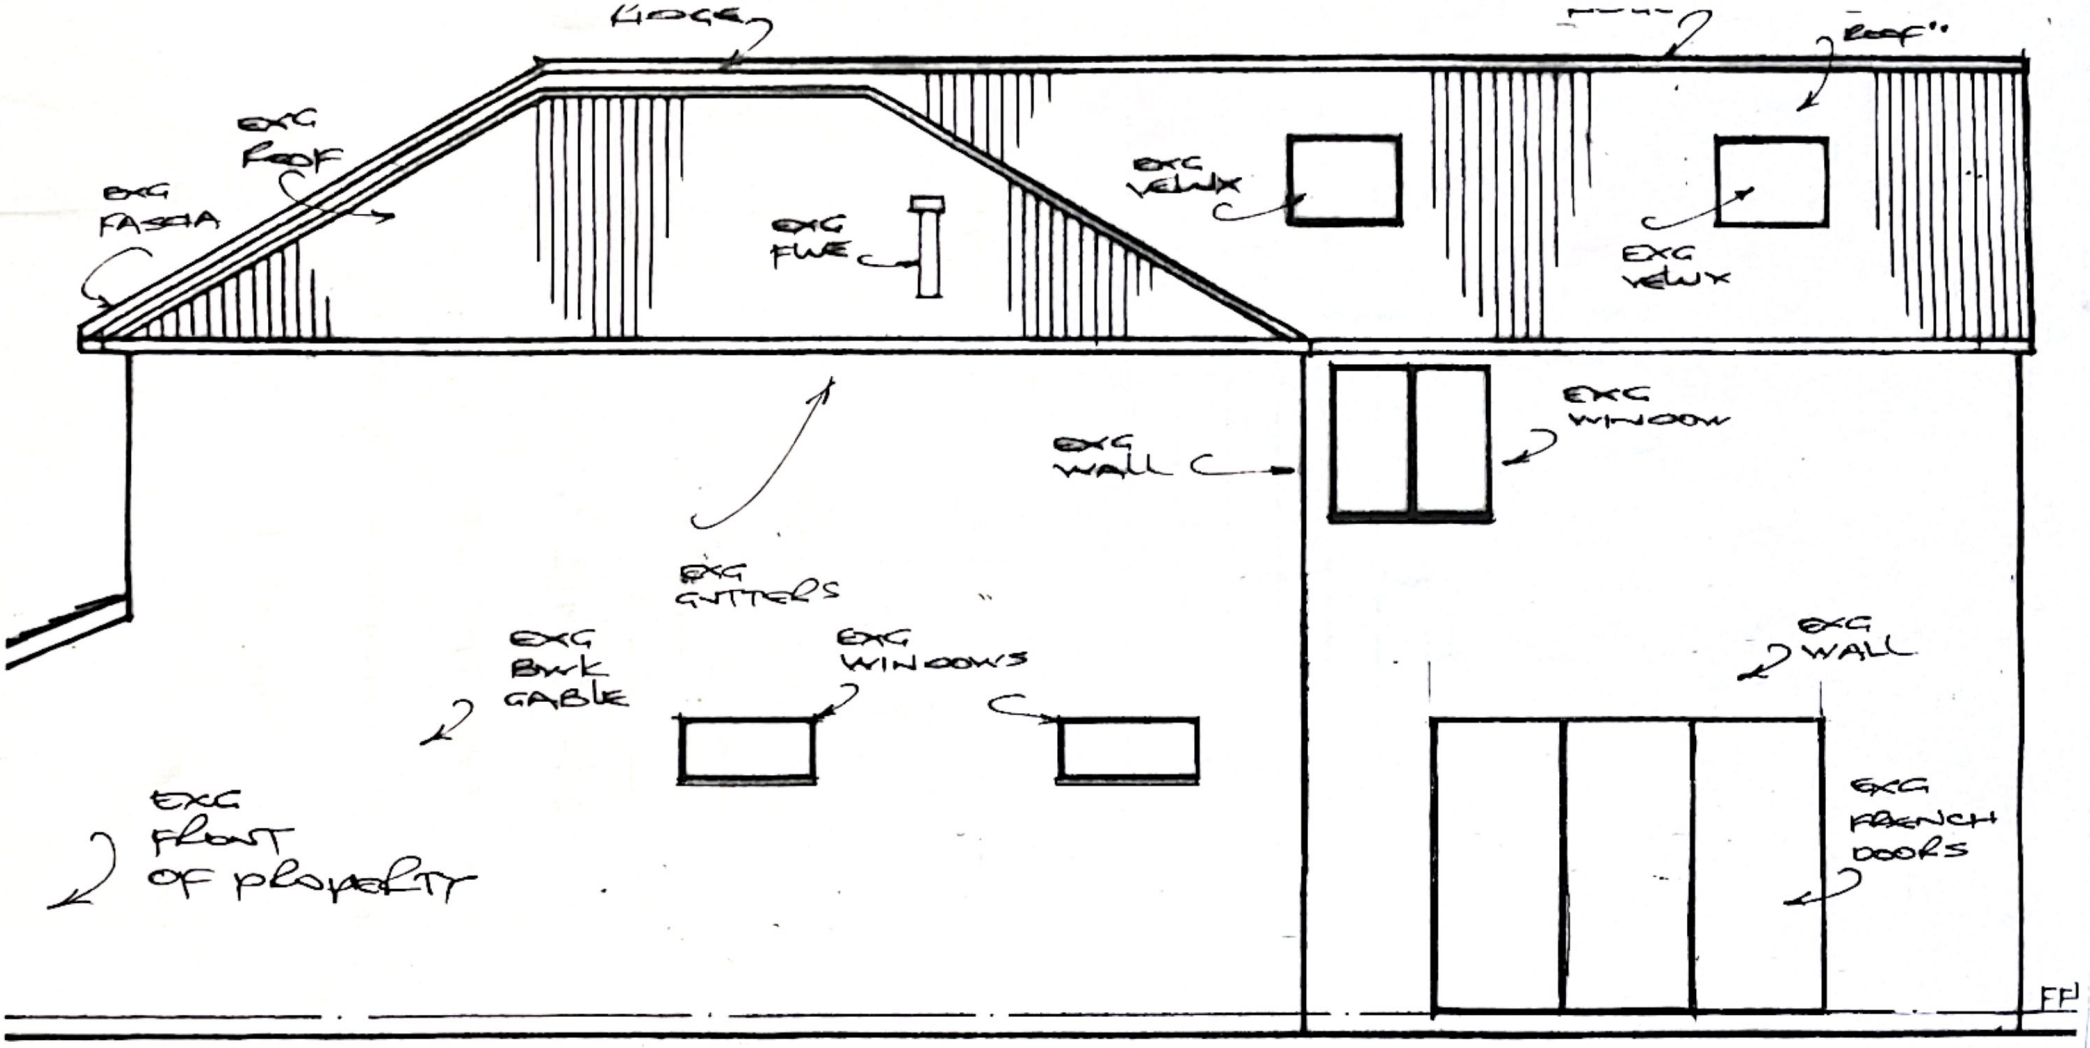


EXISTING : SIDE ELEVATION.
SCALE: 1·50

ALTERATIONS AT
46, RIPLEY ROAD
HEAGE
DE 56 2HN

RD4

Scanned with CamScanner